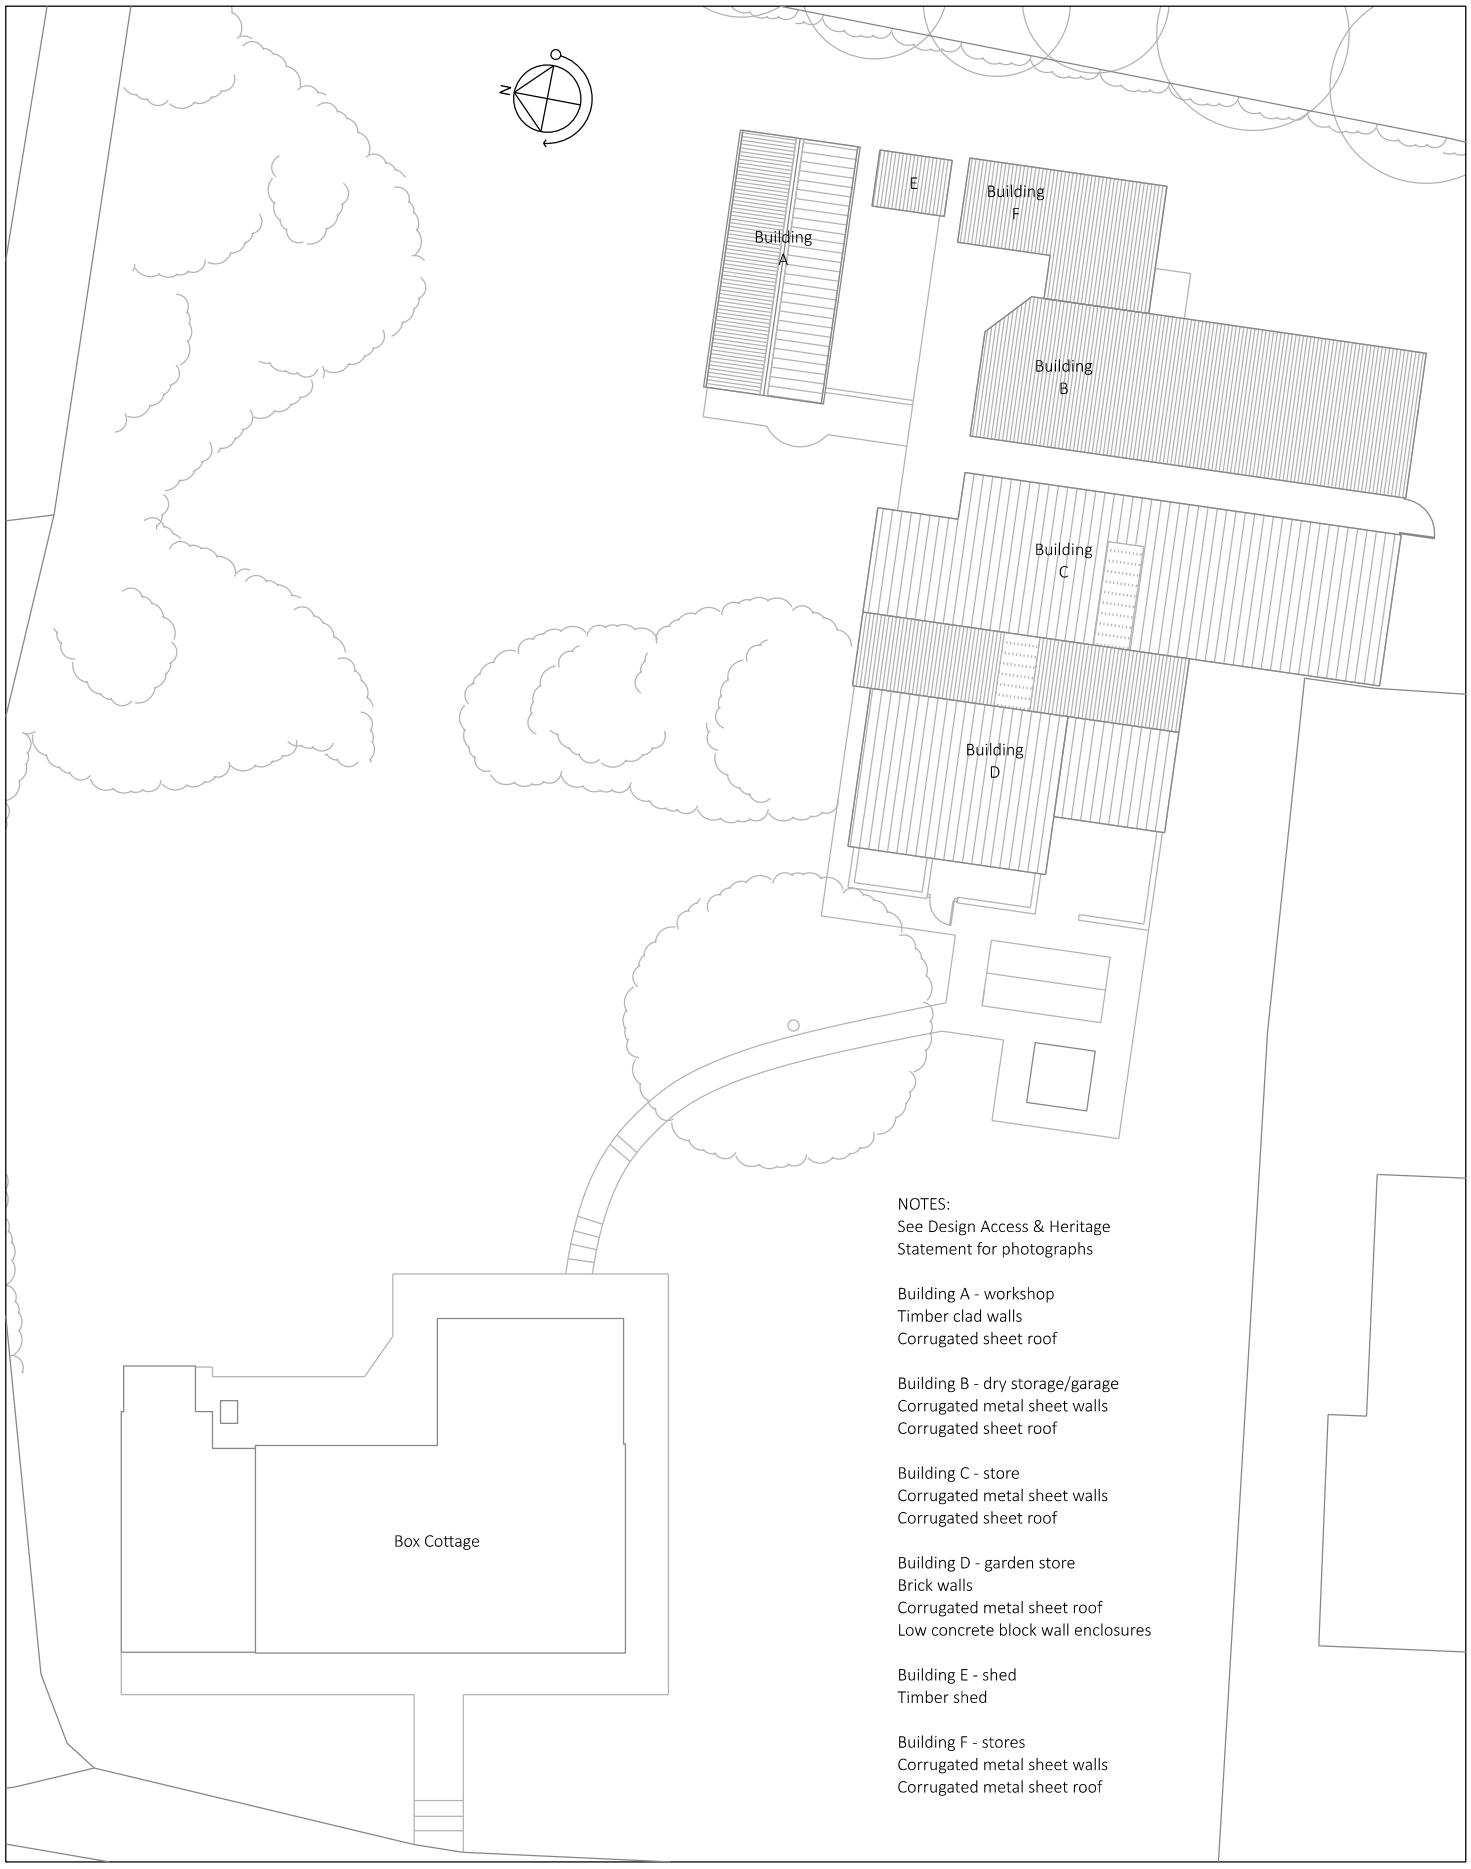


NOTES:
See Design Access & Heritage Statement for photographs

Building A - workshop
Timber clad walls
Corrugated sheet roof

Building B - dry storage/garage
Corrugated metal sheet walls
Corrugated sheet roof

Building C - store
Corrugated metal sheet walls
Corrugated sheet roof

Building D - garden store
Brick walls
Corrugated metal sheet roof
Low concrete block wall enclosures

Building E - shed
Timber shed

Building F - stores
Corrugated metal sheet walls
Corrugated metal sheet roof

0 8.0m

REV	DATE	NOTES
A	13.11.23	Existing clear roof sheets added

Contractors must check all dimensions on site.
Only figured dimensions are to be worked from.
Discrepancies must be reported before proceeding.
This drawing is copyright. ©

SCALE
1:200@A4

DATE
March 2023

DRAWING NO. 34-L-04

REV. A

PROJECT
Box Cottage, Potterne

CLIENT
Jenny Webb

DRAWING TITLE
Existing site roof plan

Anna Hammond **Architect**

5 Springfield, Norton St Philip, Bath, BA2 7NR
T: 01373 834439 M: 0772 941 1360
E: annahammond@ymail.com