THIS DRAWING IS COPYRIGHT
Contractor must take site sizes

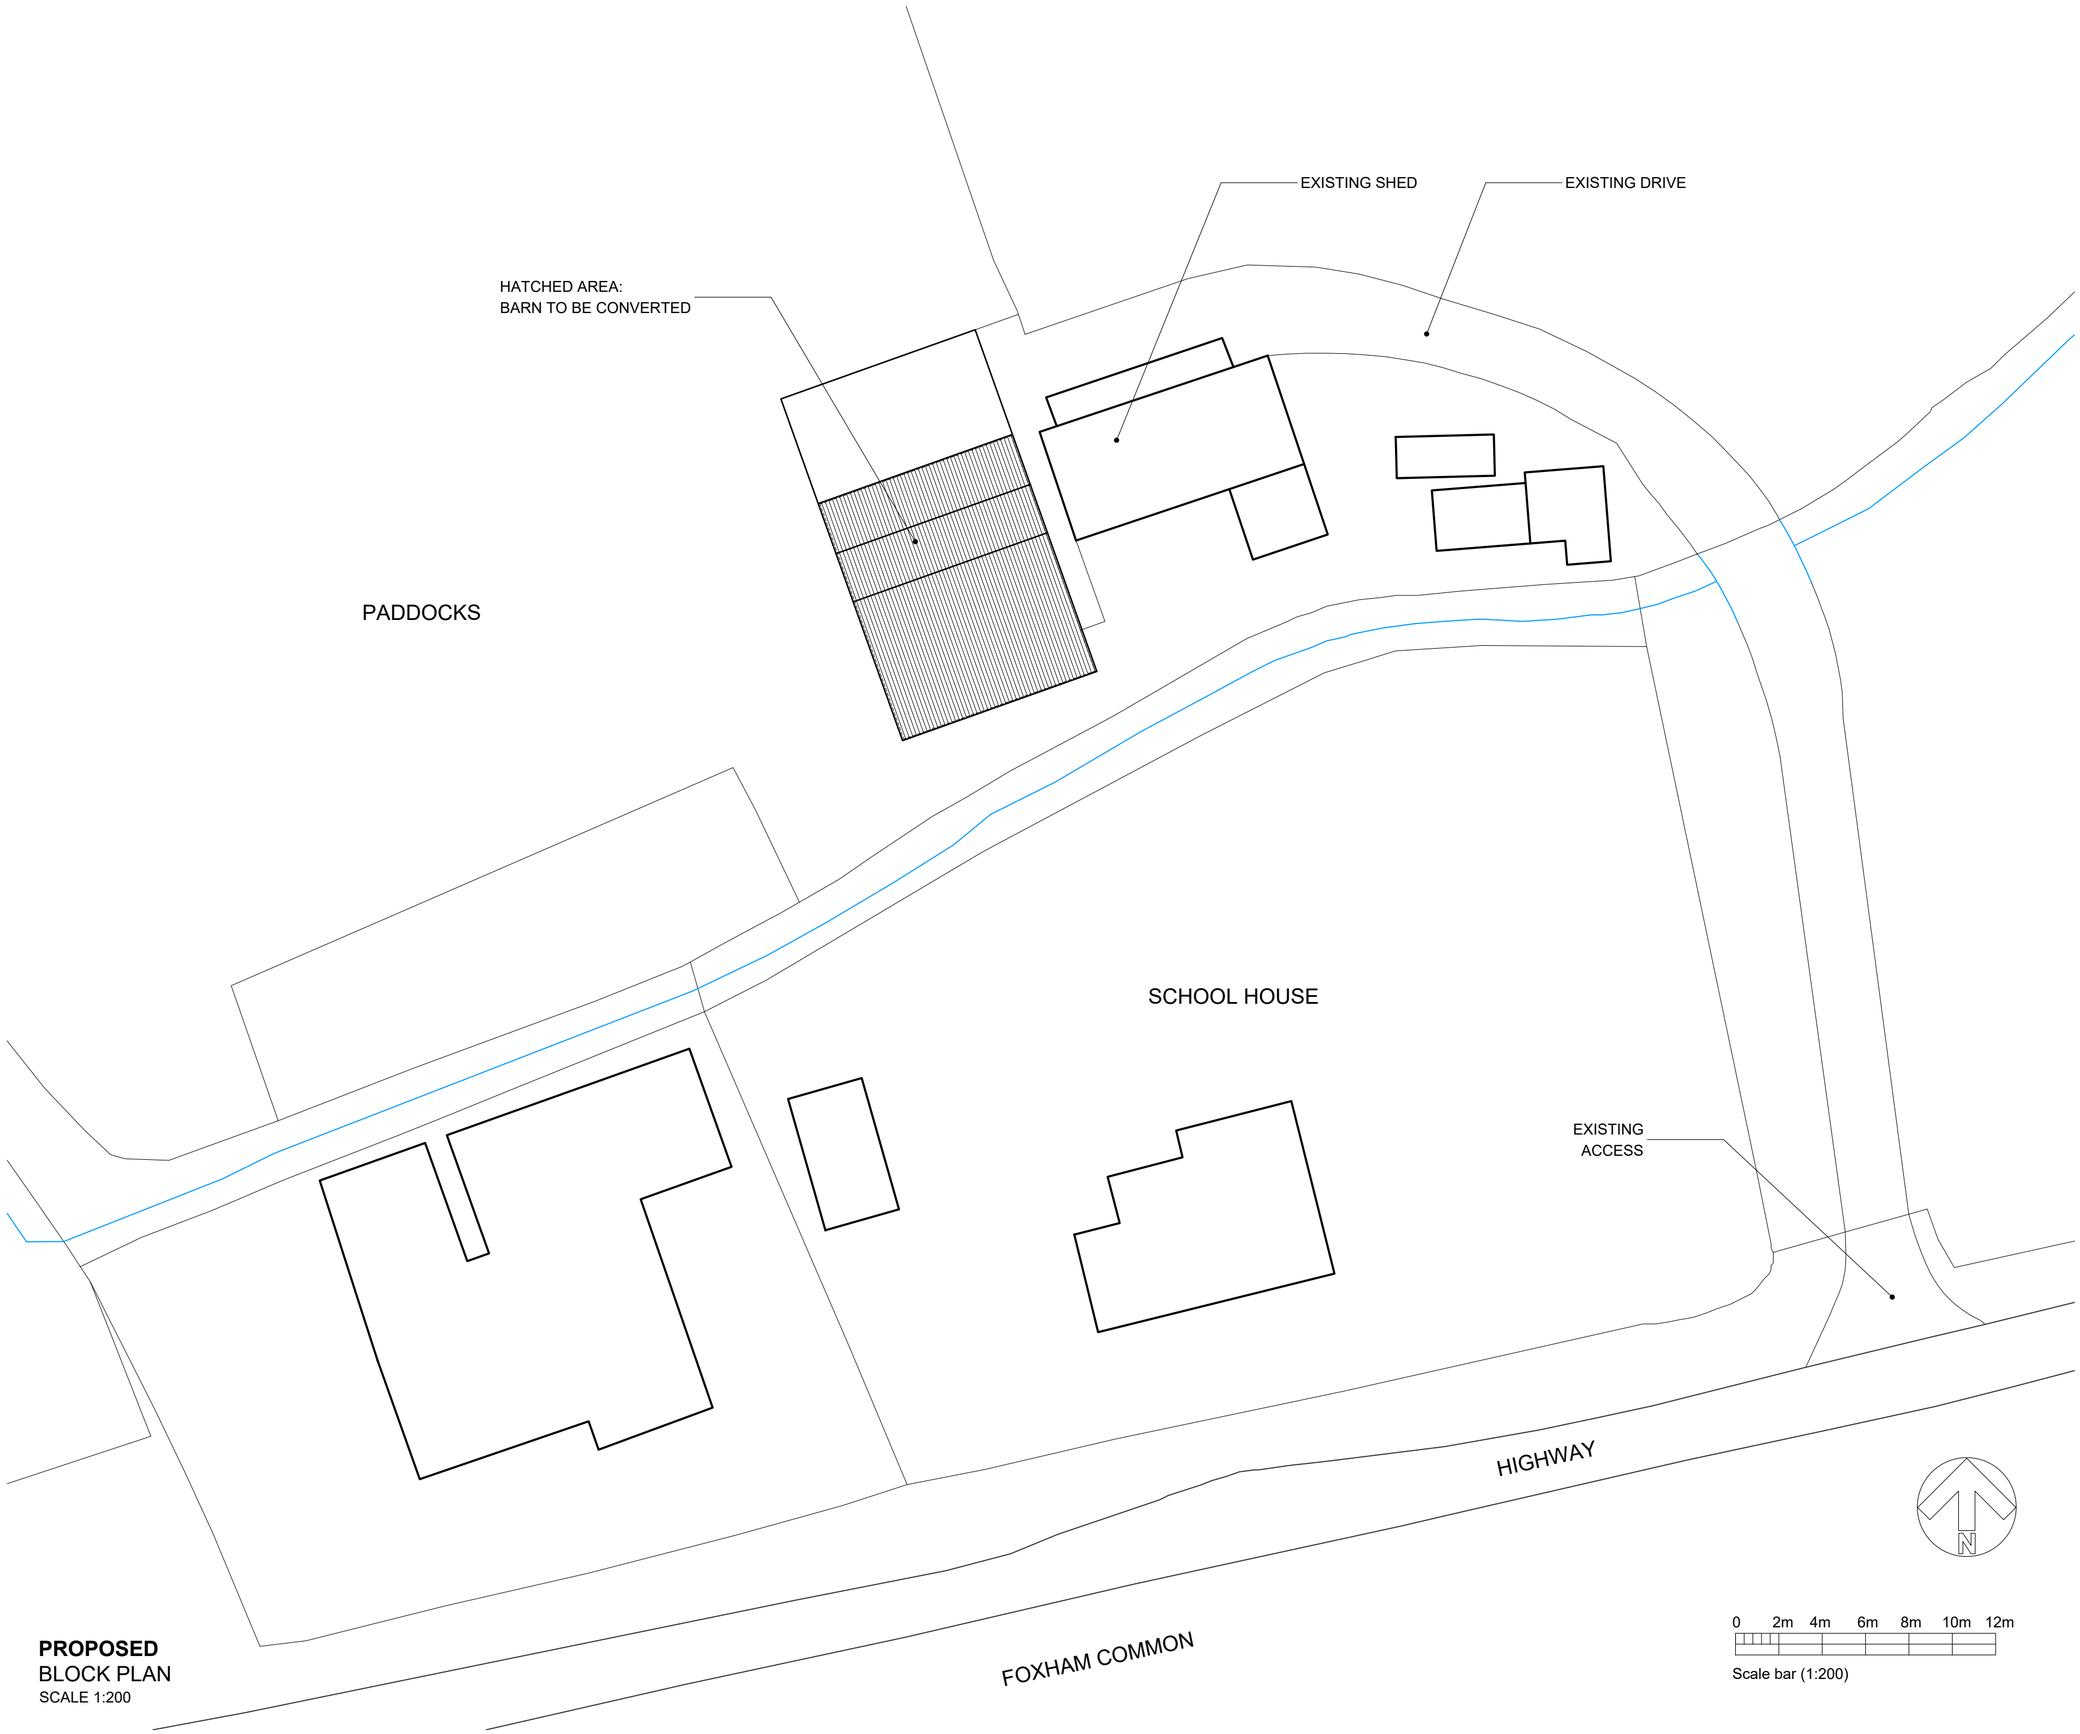

PROPOSED
BLOCK PLAN
SCALE 1:200

Rev.	Date		Init
A	15/11/23	Submission update.	EK

CLIENT
MR R. AND MRS A. SMITH
CHAPEL MEAD

PROJECT
PROPOSED CLASS Q
BARN CONVERSION

DRAWING
PROPOSED BLOCK PLAN

DRAWN:	Date:	Scale:
EK	10/05/2023	as stated @ A2

Drawing number: **4045-02** Rev. **A**

DOLMAN
ARCHITECTURAL DESIGNERS BUILDING SURVEYORS
COST CONSULTANTS CDM PRINCIPAL DESIGNERS
Sussex House
Bath Road
Devizes
Wiltshire SN10 2AF
Tel: 01380 729456
Web: www.dolmansurveyors.co.uk
Email: info@dolmansurveyors.co.uk