THIS DRAWING IS COPYRIGHT
Contractor must take site sizes

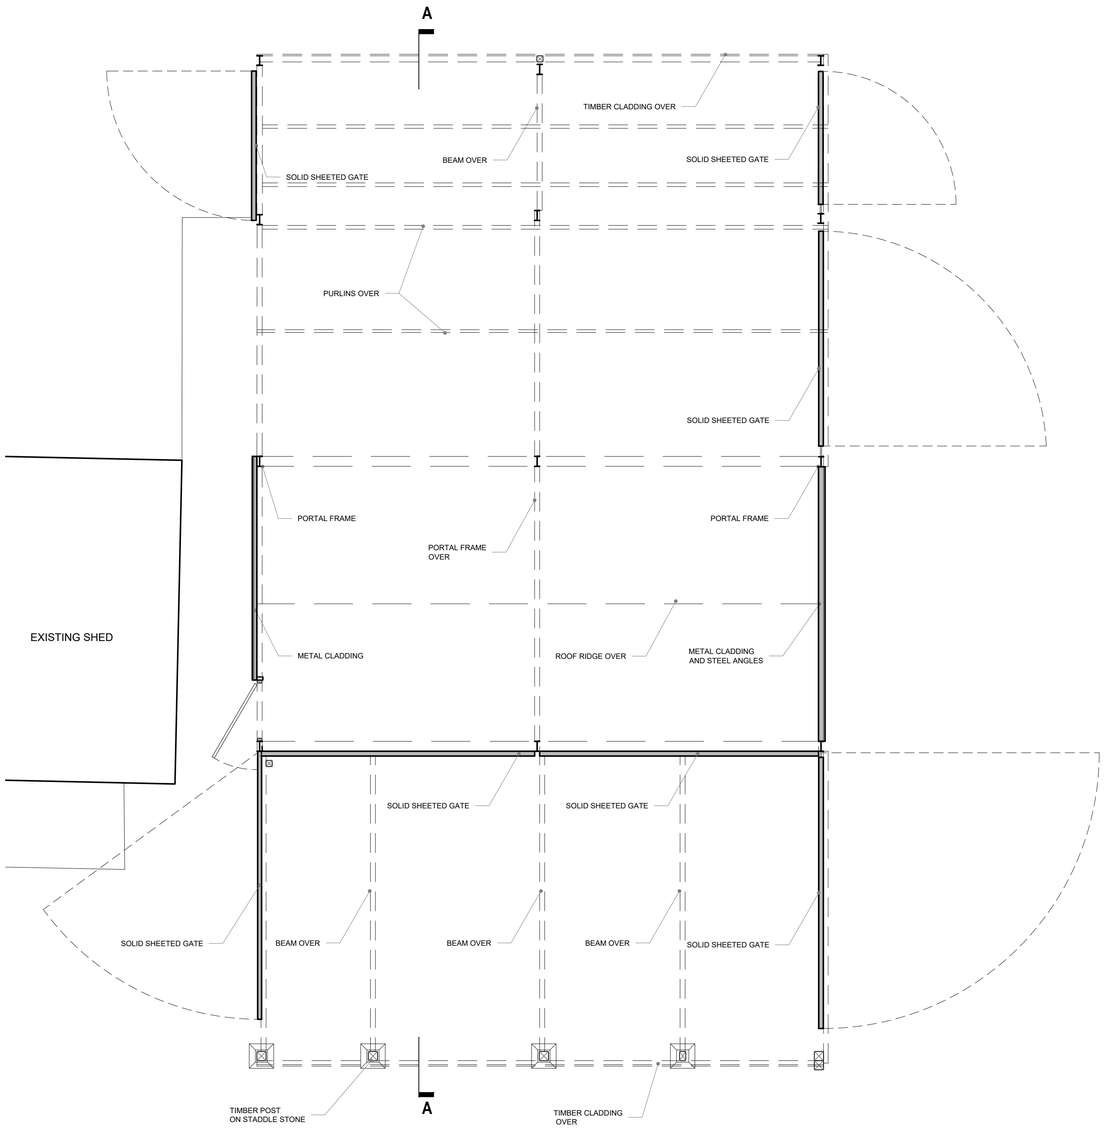

EXISTING
GROUND FLOOR PLAN
SCALE 1:50

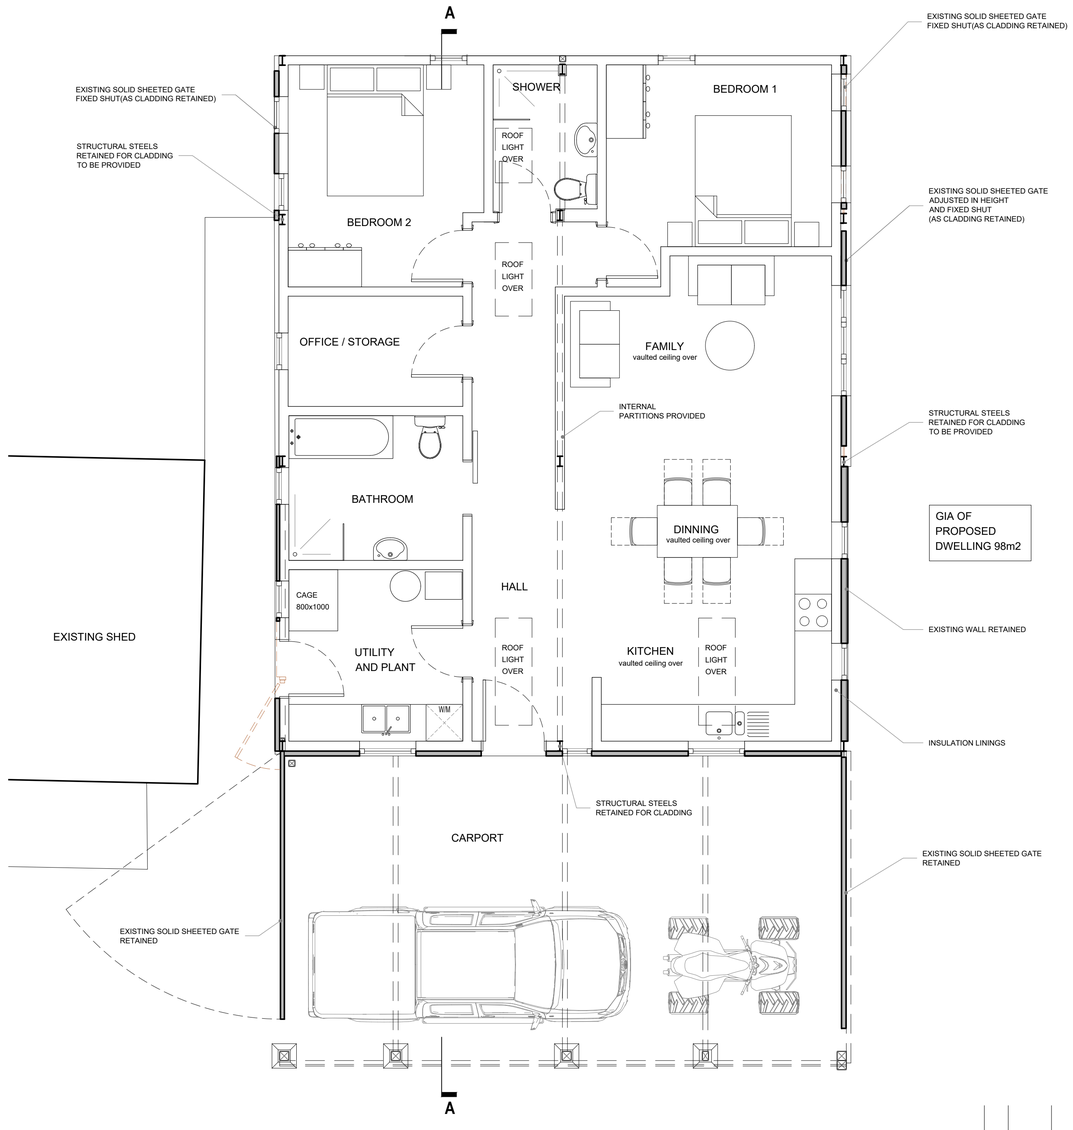

PROPOSED
GROUND FLOOR PLAN
SCALE 1:50

0 1m 2m 3m

Scale bar (1:50)

Rev.	Date		Init

CLIENT
MR R. AND MRS A. SMITH
CHAPEL MEAD

PROJECT
PROPOSED CLASS Q
BARN CONVERSION

DRAWING
EXISTING AND PROPOSED
FLOOR PLANS

DRAWN:	Date:	Scale:
EK	15/11/2023	as stated @ A1
Drawing number: 4045-10		Rev. -

DOLMAN
ARCHITECTURAL DESIGNERS BUILDING SURVEYORS
COST CONSULTANTS CDM PRINCIPAL DESIGNERS
Sussex House
Bath Road
Devizes
Wiltshire SN10 2AF
Tel: 01380 729456
Web: www.dolmansurveyors.co.uk
Email: info@dolmansurveyors.co.uk