THIS DRAWING IS COPYRIGHT
Contractor must take site sizes

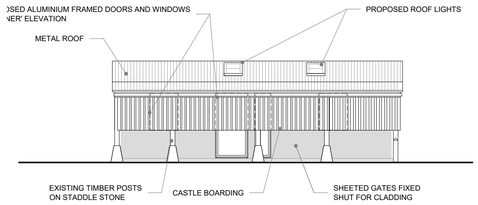

PROPOSED
NORTH ELEVATION
SCALE 1:100

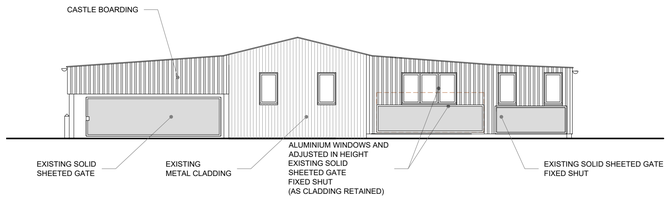

PROPOSED
WEST ELEVATION
SCALE 1:100

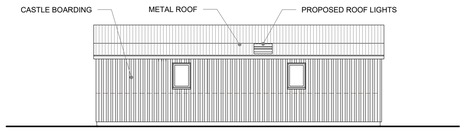

PROPOSED
SOUTH ELEVATION
SCALE 1:100

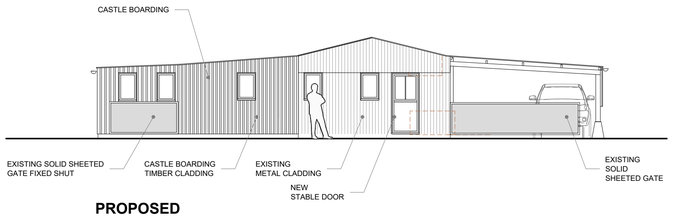

PROPOSED
EAST ELEVATION
SCALE 1:100

NOTE:
Create castle boarding cladding by adding new layer of timber boards on existing timber cladding

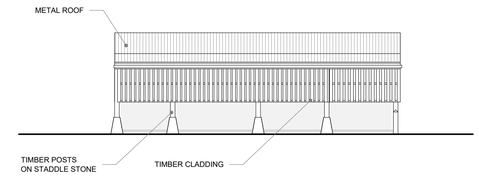

EXISTING
NORTH ELEVATION
SCALE 1:100

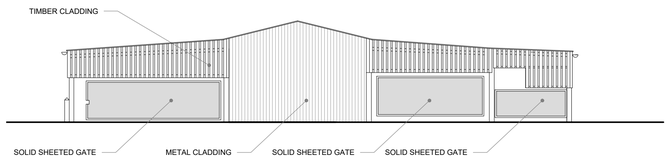

EXISTING
WEST ELEVATION
SCALE 1:100

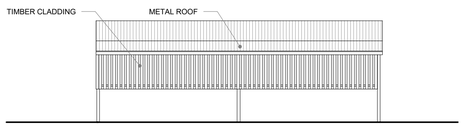

EXISTING
SOUTH ELEVATION
SCALE 1:100

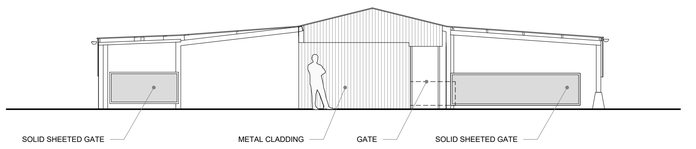

EXISTING
EAST ELEVATION
SCALE 1:100

0 1m 2m 3m 4m 5m 6m

Scale bar (1:100)

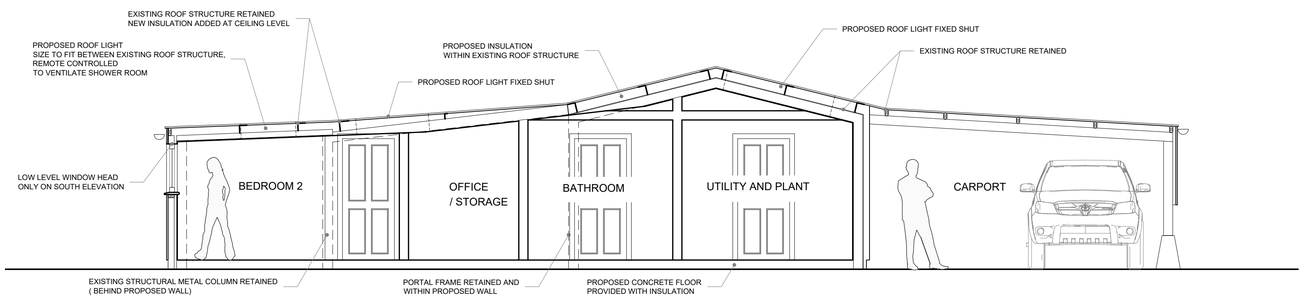

PROPOSED
SECTION A-A
SCALE 1:50

0 1m 2m 3m

Scale bar (1:50)

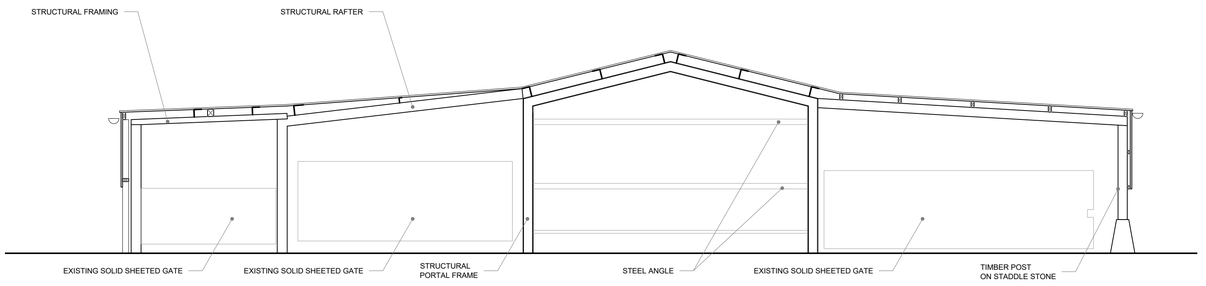

EXISTING
SECTION A-A
SCALE 1:50

Rev.	Date		Init

CLIENT
MR R. AND MRS A. SMITH
CHAPEL MEAD

PROJECT
PROPOSED CLASS Q
BARN CONVERSION

DRAWING
PROPOSED AND EXISTING
SECTIONS AND ELEVATIONS

DRAWN:	Date:	Scale:
EK	15/11/2023	as stated @ A1
Drawing number: 4045-11		Rev. -

DOLMAN
ARCHITECTURAL DESIGNERS BUILDING SURVEYORS
COST CONSULTANTS CDM PRINCIPAL DESIGNERS
Sussex House
Bath Road
Devizes
Wiltshire SN10 2AF
Tel: 01380 729456
Web: www.dolmansurveyors.co.uk
Email: info@dolmansurveyors.co.uk