

Existing Front Elevation
Scale 1:100

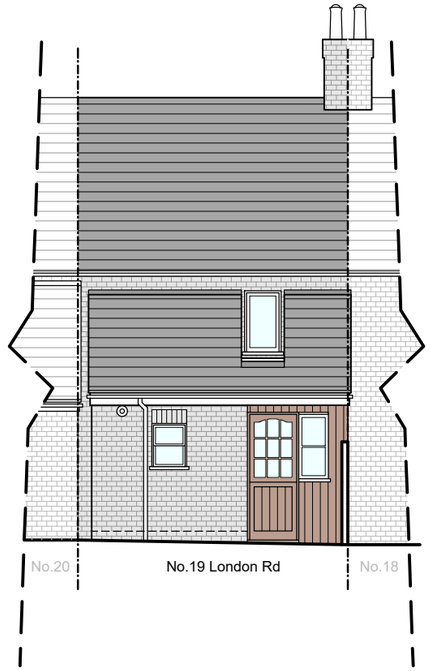

Existing Rear Elevation
Scale 1:100

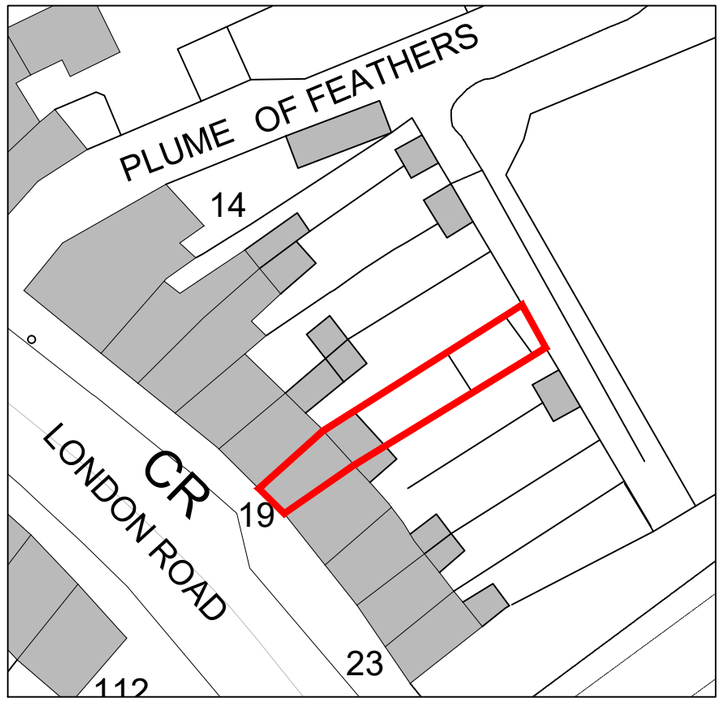

Existing Block Plan
Scale 1:500

North

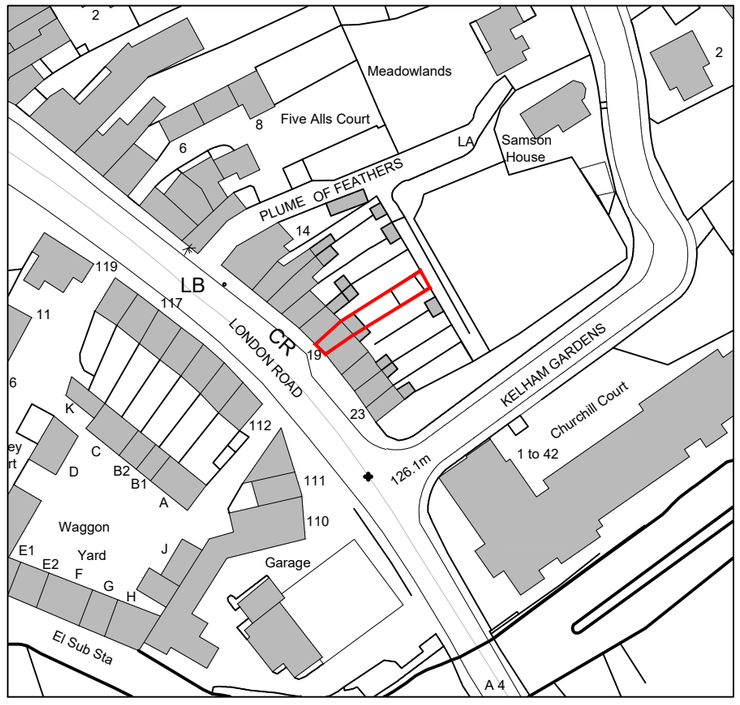

Existing Location Plan
Scale 1:1250

0 1 2 3 4 5
1:100 - Metres

0 5 10 15 20 25
1:500 - Metres

0 10 20 30 40 50 60
1:1250 - Metres

Drawing for planning purposes only.
Not to be used for construction.

Tuttle architectural services
Ground Floor
6 Pelhams Court
Marlborough
Wiltshire SN8 2AG
T. 01672 518 278
E. info@tuttlearchserv.co.uk
facebook.com/tuttlearchserv
W. tuttlearchserv.co.uk

Job Title
Proposed Replacement Windows @ 19 London Road, Marlborough, SN8 1BA

Drawing Title
Existing Elevations, Block & Location Plan

DRAWING NUMBER	REV
19 London Road - 01	

REVISIONS

SCALE	DATE	DRAWN BY	PAPER SIZE	JOB No.
As Indicated	Nov 23	MCW	A3	1516