


ELEVATIONS

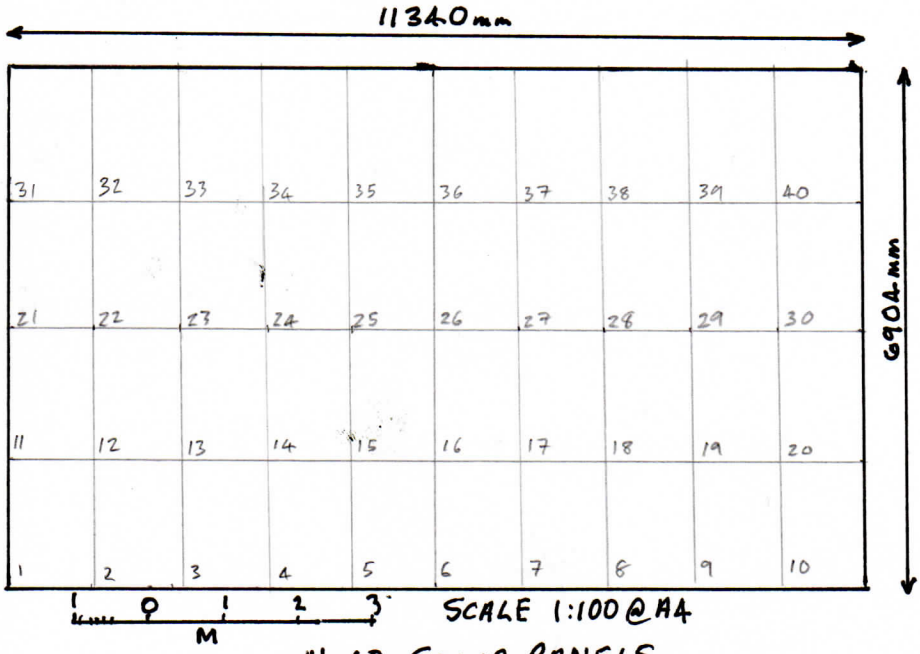

No 40 SOLAR PANELS

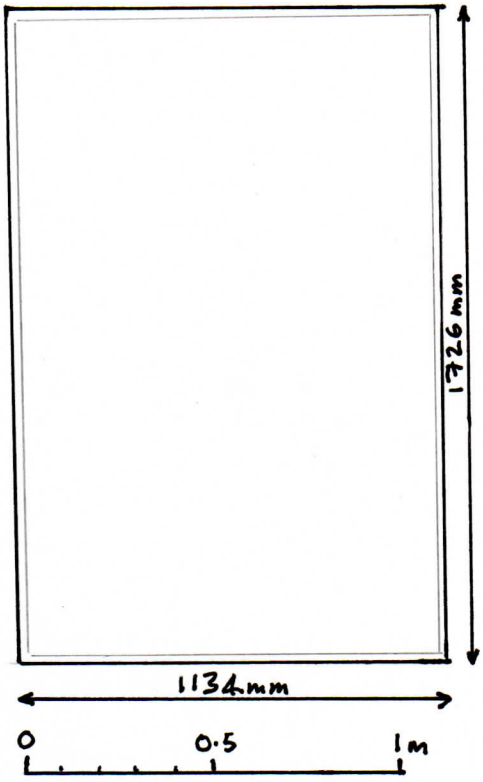


STD SOLAR PANEL

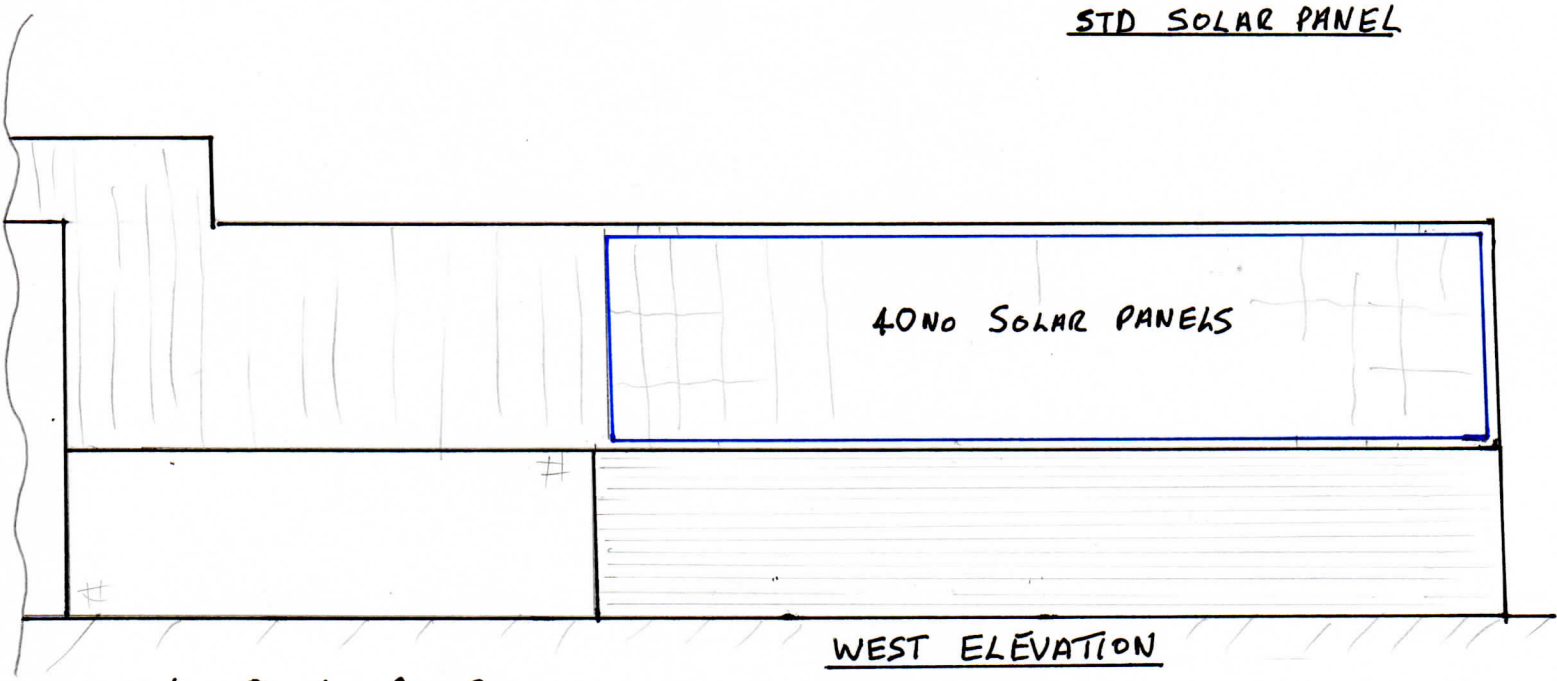

WEST ELEVATION

1 0 1 2 3 M

SCALE 1:100@A4

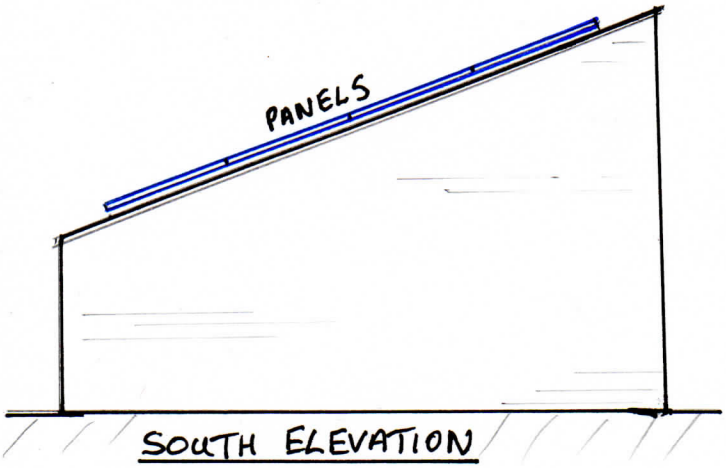

SOUTH ELEVATION

UGFORD FARM HOUSE

SOLAR ARRAY NOVEMBER 2023