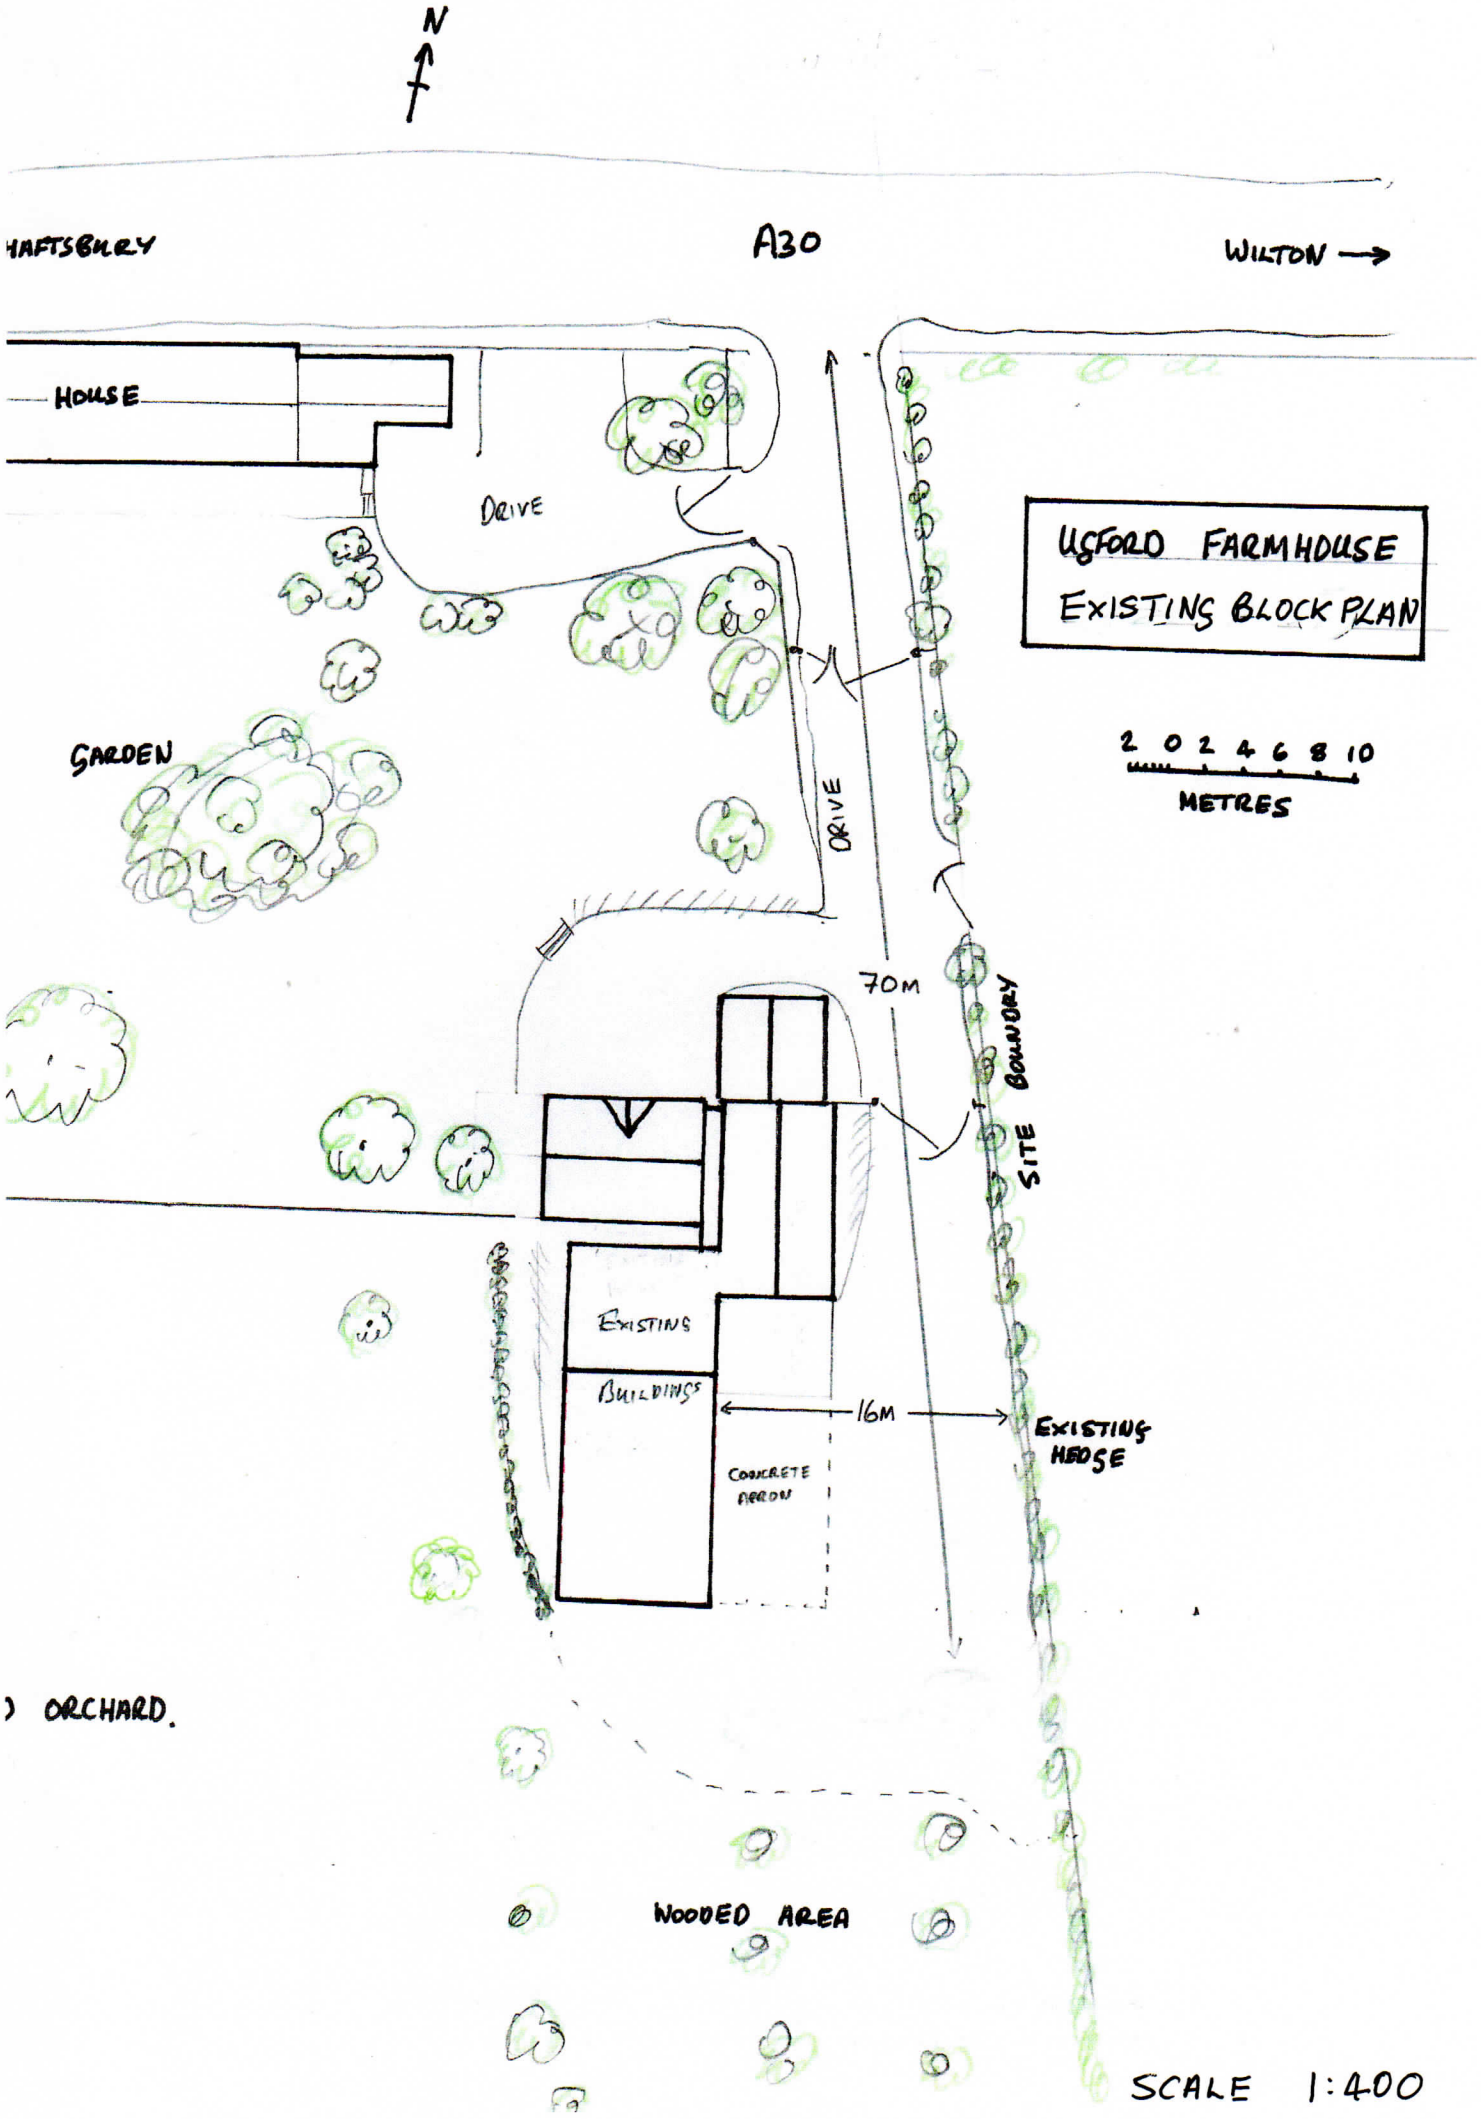

N
HAFTSBURY
A30
WILTON →
HOUSE
DRIVE
GARDEN
DRIVE
70M
SITE BOUNDARY
EXISTING
BUILDINGS
16M
EXISTING HEDGE
CONCRETE APRON
ORCHARD.
WOODED AREA
USFORD FARMHOUSE
EXISTING BLOCK PLAN
2 0 2 4 6 8 10
METRES
SCALE 1:400