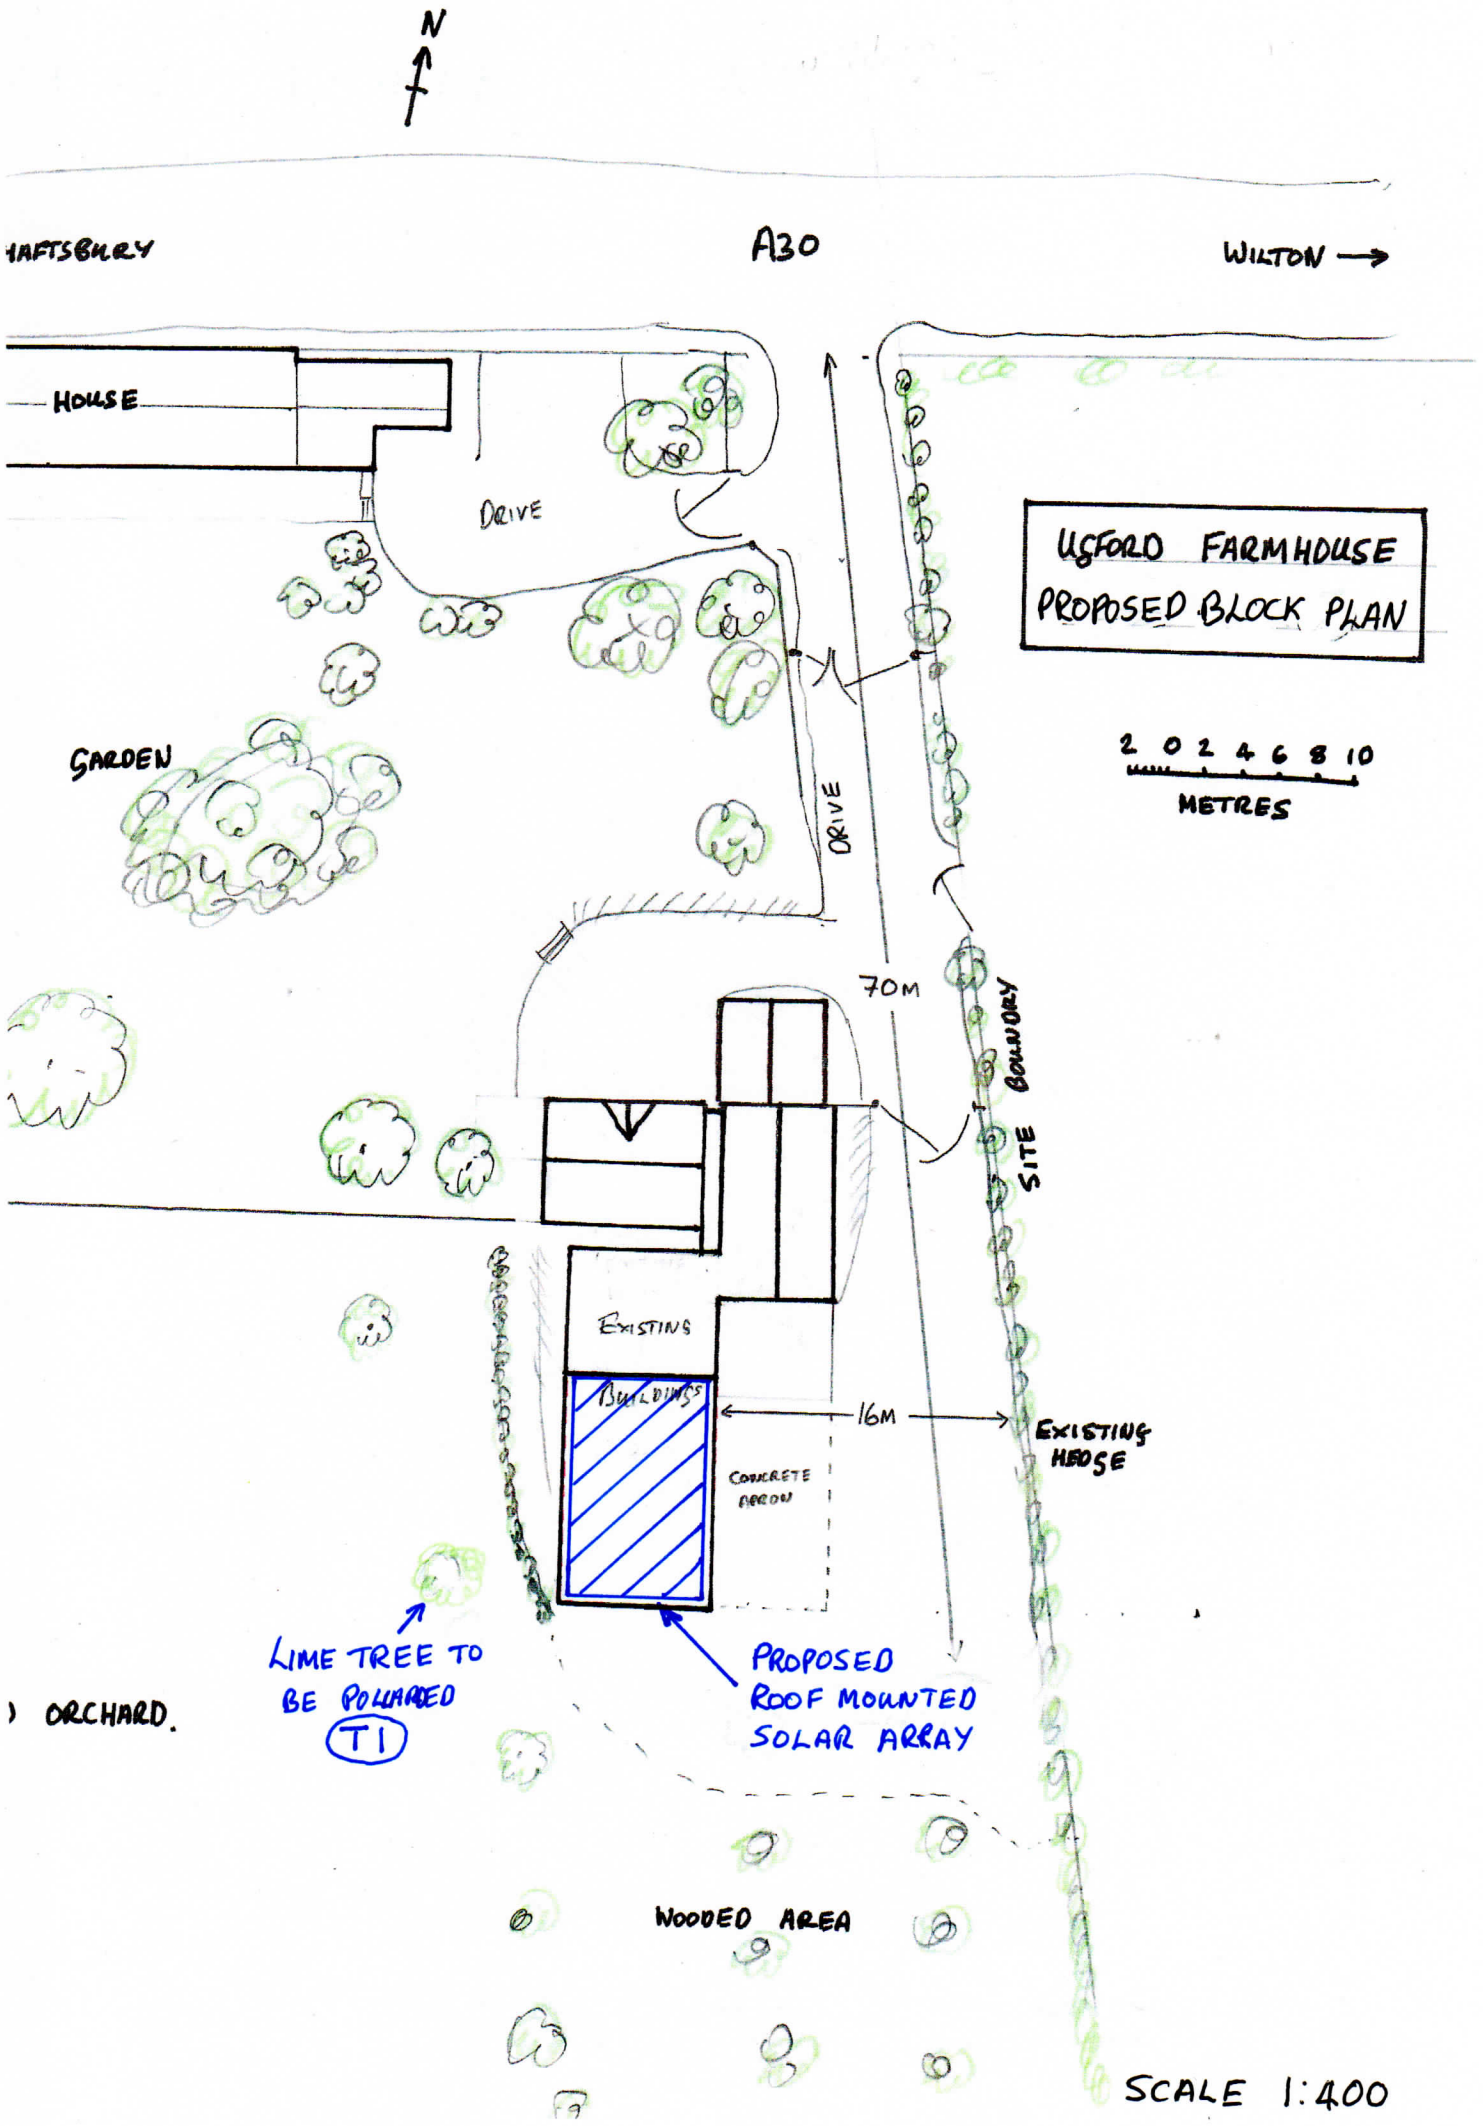

N
HAFTSBURY
A30
WILTON →
HOUSE
DRIVE
USFORD FARMHOUSE
PROPOSED BLOCK PLAN
GARDEN
2 0 2 4 6 8 10
METRES
DRIVE
70M
SITE BOUNDARY
EXISTING
BUILDINGS
16M
EXISTING HEDGE
CONCRETE APRON
LIME TREE TO BE POLLARDED (T1)
PROPOSED ROOF MOUNTED SOLAR ARRAY
ORCHARD.
WOODED AREA
SCALE 1:400