This drawing is copyright of CLARK & MASLIN Ltd and may not be copied or reproduced without permission. Figured dimensions are to be taken in preference to scaled dimensions. Large scale drawings to have preference to small scale drawings. Dimensions for fixed-in items are to be checked on site prior to manufacture.

REV	DETAIL OF REVISION	BY	DATE
A	AMENDED BLOCK PLAN	EM	28/11/23

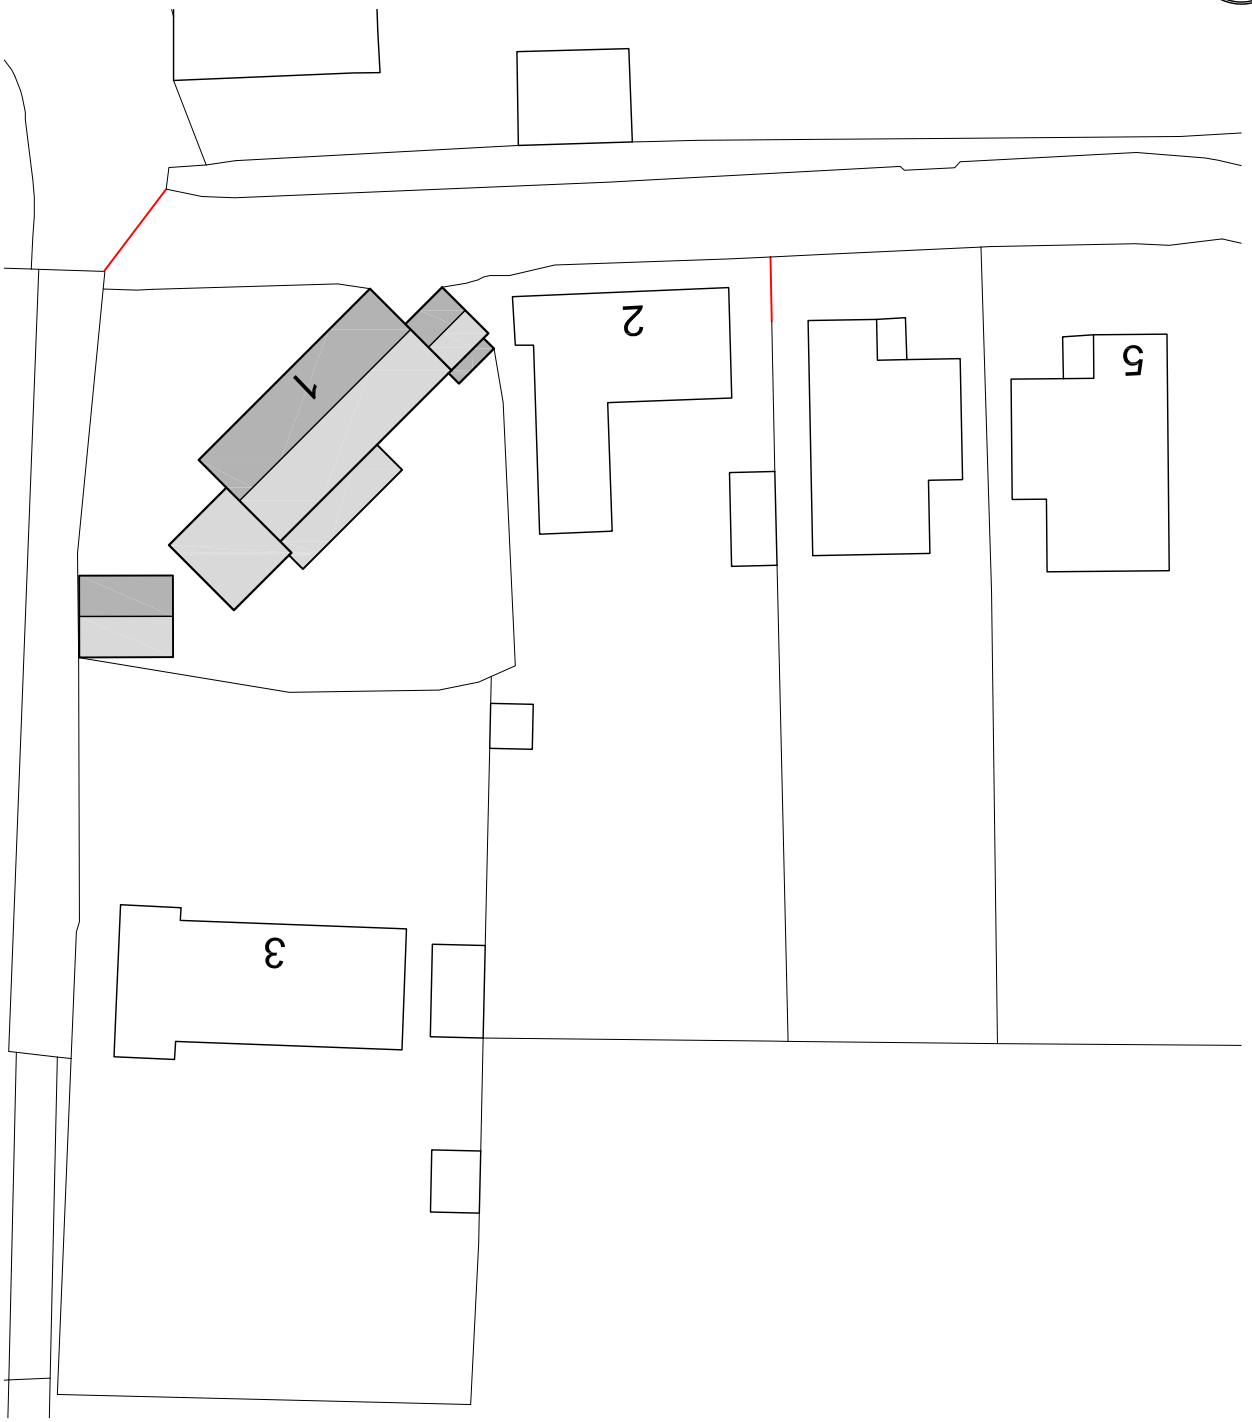

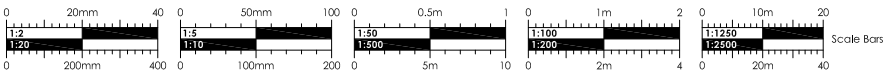

CLARK & MASLIN
Unit 5, Charlton Business Park
Crudwell Road, Malmesbury
Wiltshire, SN16 9RU
Telephone: 01666 822911
Planning Architecture Conservation

Client
MR M HOAD & MS R PIKE

Project
PROPOSED EXTENSION & ALTERATIONS, 1 BROADFIELD FARM, GREAT SOMERFORD, CHIPPENHAM, WILTSHIRE, SN15 5EL

Description
PROPOSED BLOCK PLAN

Document Type
PLANNING DRAWING

Scale
1:500

PG Size
A4

Date
NOV '23

Drawn
EM

Drawing No
5577/53

Revision
A