This drawing is copyright of CLARK & MASLIN Ltd and may not be copied or reproduced without permission. Figured dimensions are to be taken in preference to scaled dimensions. Large scale drawings to have preference to small scale drawings. Dimensions for fixed-in items are to be checked on site prior to manufacture.

REV	DETAIL OF REVISION	BY	DATE
A	AMENDED SITE BOUNDARY	EM	28/11/23

THE SITE

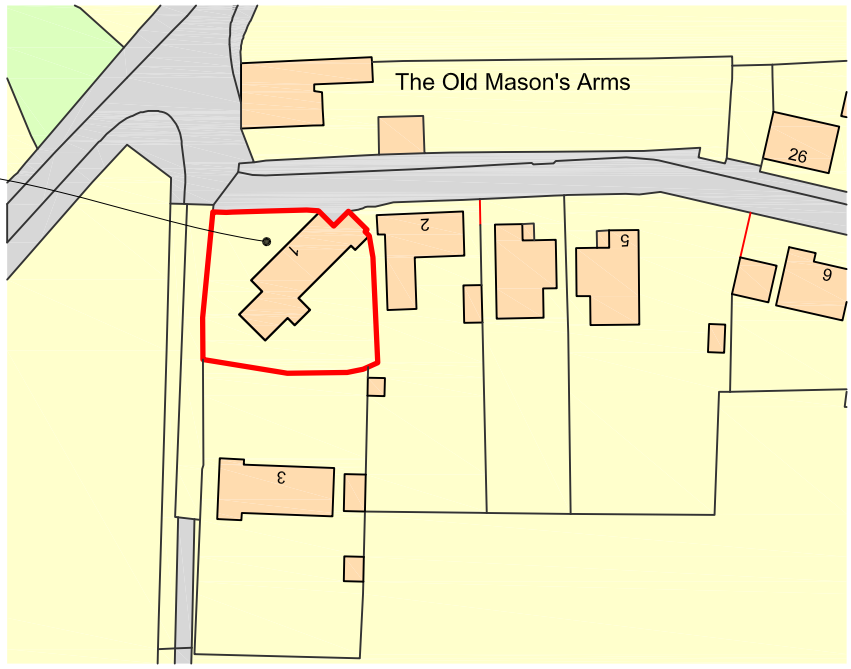

Scale Bars

CLARK & MASLIN
Unit 5, Charlton Business Park
Crudwell Road, Malmesbury
Wiltshire, SN16 9RU
Telephone: 01666 822911
Planning Architecture Conservation

Client: MR M HOAD & MS R PIKE

Project: PROPOSED EXTENSION & ALTERATIONS, 1 BROADFIELD FARM, GREAT SOMERFORD, CHIPPENHAM, WILTSHIRE, SN15 5EL

Description: SITE LOCATION PLAN

Document Type: SURVEY DRAWING

Scale: 1:1250

PG Size: A4

Date: NOV '23

Drawn: EM

Drawing No: 5577/03

Revision: A