




Ground Floor Plan

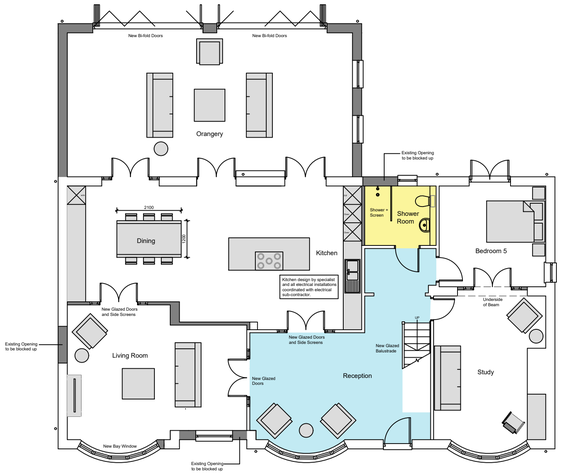


Front Elevation

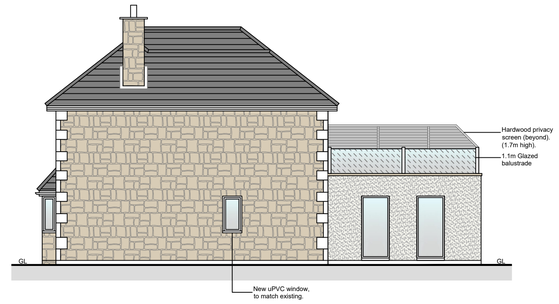


Side Elevation

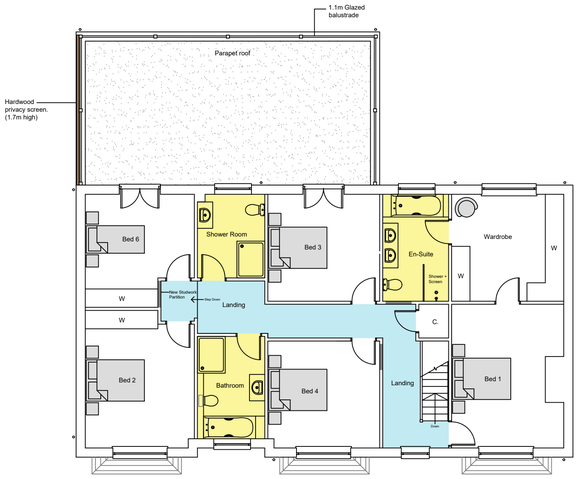

First Floor Plan

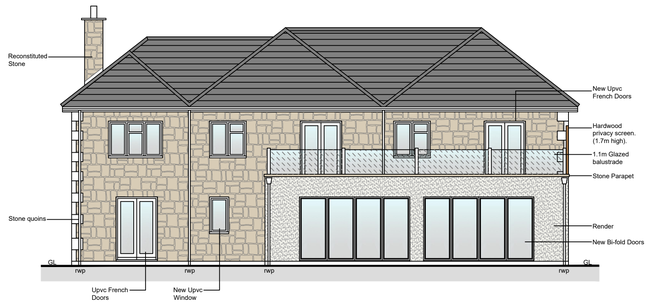


Rear Elevation

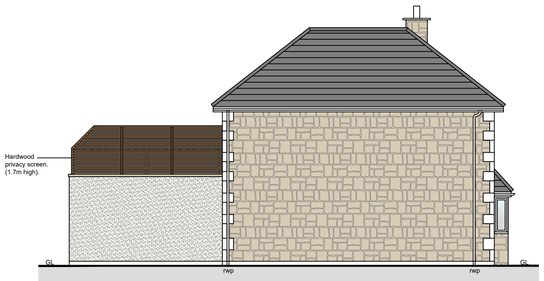

Side Elevation

Kitchen Example:

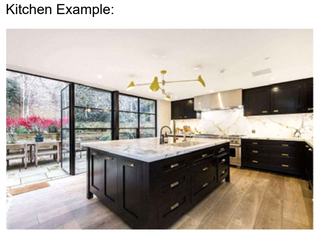

Interior Door Example:



Bathroom / Master En-Suite Example:



Bathroom / Master En-Suite Example:



SCALE 1:100

0 1m 2m 3m 4m 5m

Rev	Date	Description

• All drawings are copyright
• Report all discrepancies to project administrator
• Do not scale drawing for construction purposes
• All dimensions to be checked on site

Project Title

Fordlands, Main Road
Christian Malford
Chippenham
SN15 4BB

Client

-

Ian Sullivan Architecture Ltd

101 Victoria Road, Swindon, Wiltshire SN1 3BD
Tel/Fax 01793 612663 - E-mail: info@iansullivanarchitecture.co.uk

Drawing Title

PROPOSED FLOOR PLANS & ELEVATIONS

Job No	Drawing No	Rev
3050	160	-

Scale	Drawn	Chkd	Date
1 : 100 @ A1	OS	ISA	July 2023