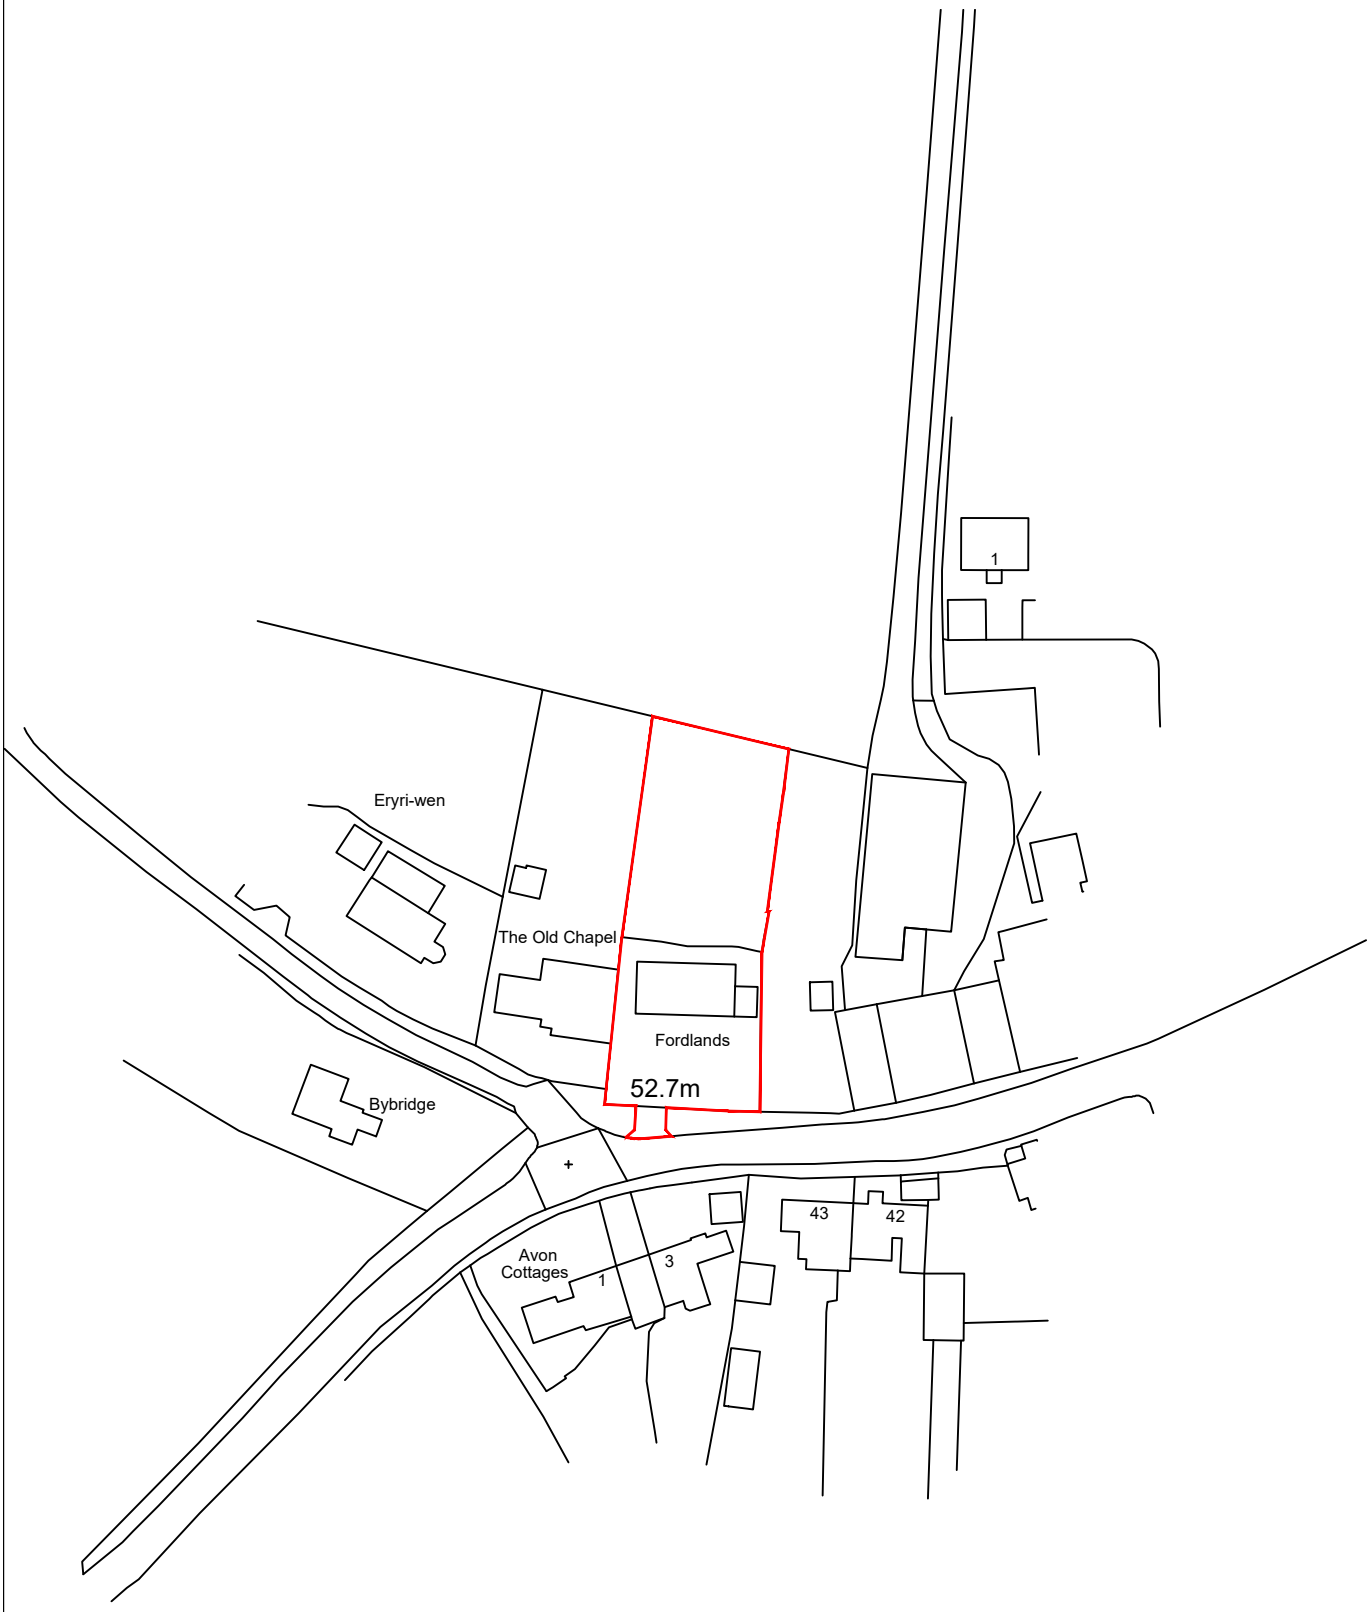


Ordnance Survey (c) Crown Copyright 2023. All rights reserved. Licence number 100022432

SCALE 1:1250

0 10m 20m 30m 40m 50m

- All drawings are copyright
- Report all discrepancies to project administrator
- Do not scale drawing for construction purposes
- All dimensions to be checked on site

Project Title
Fordlands, Main Road
Christian Malford
Chippenham
SN15 4BB

Client
-

Ian Sullivan Architecture Ltd
101 Victoria Road, Swindon, Wiltshire SN1 3BD.
Tel/Fax 01793 612663 - E-mail: info@iansullivanarchitecture.co.uk

Drawing Title
LOCATION PLAN

Job No	Drawing No	Rev
3050	001	-

Scale	Drawn	Chkd	Date
1 : 1250 @ A4	OS	ISA	July 2023