Electric Timber Gate Example:

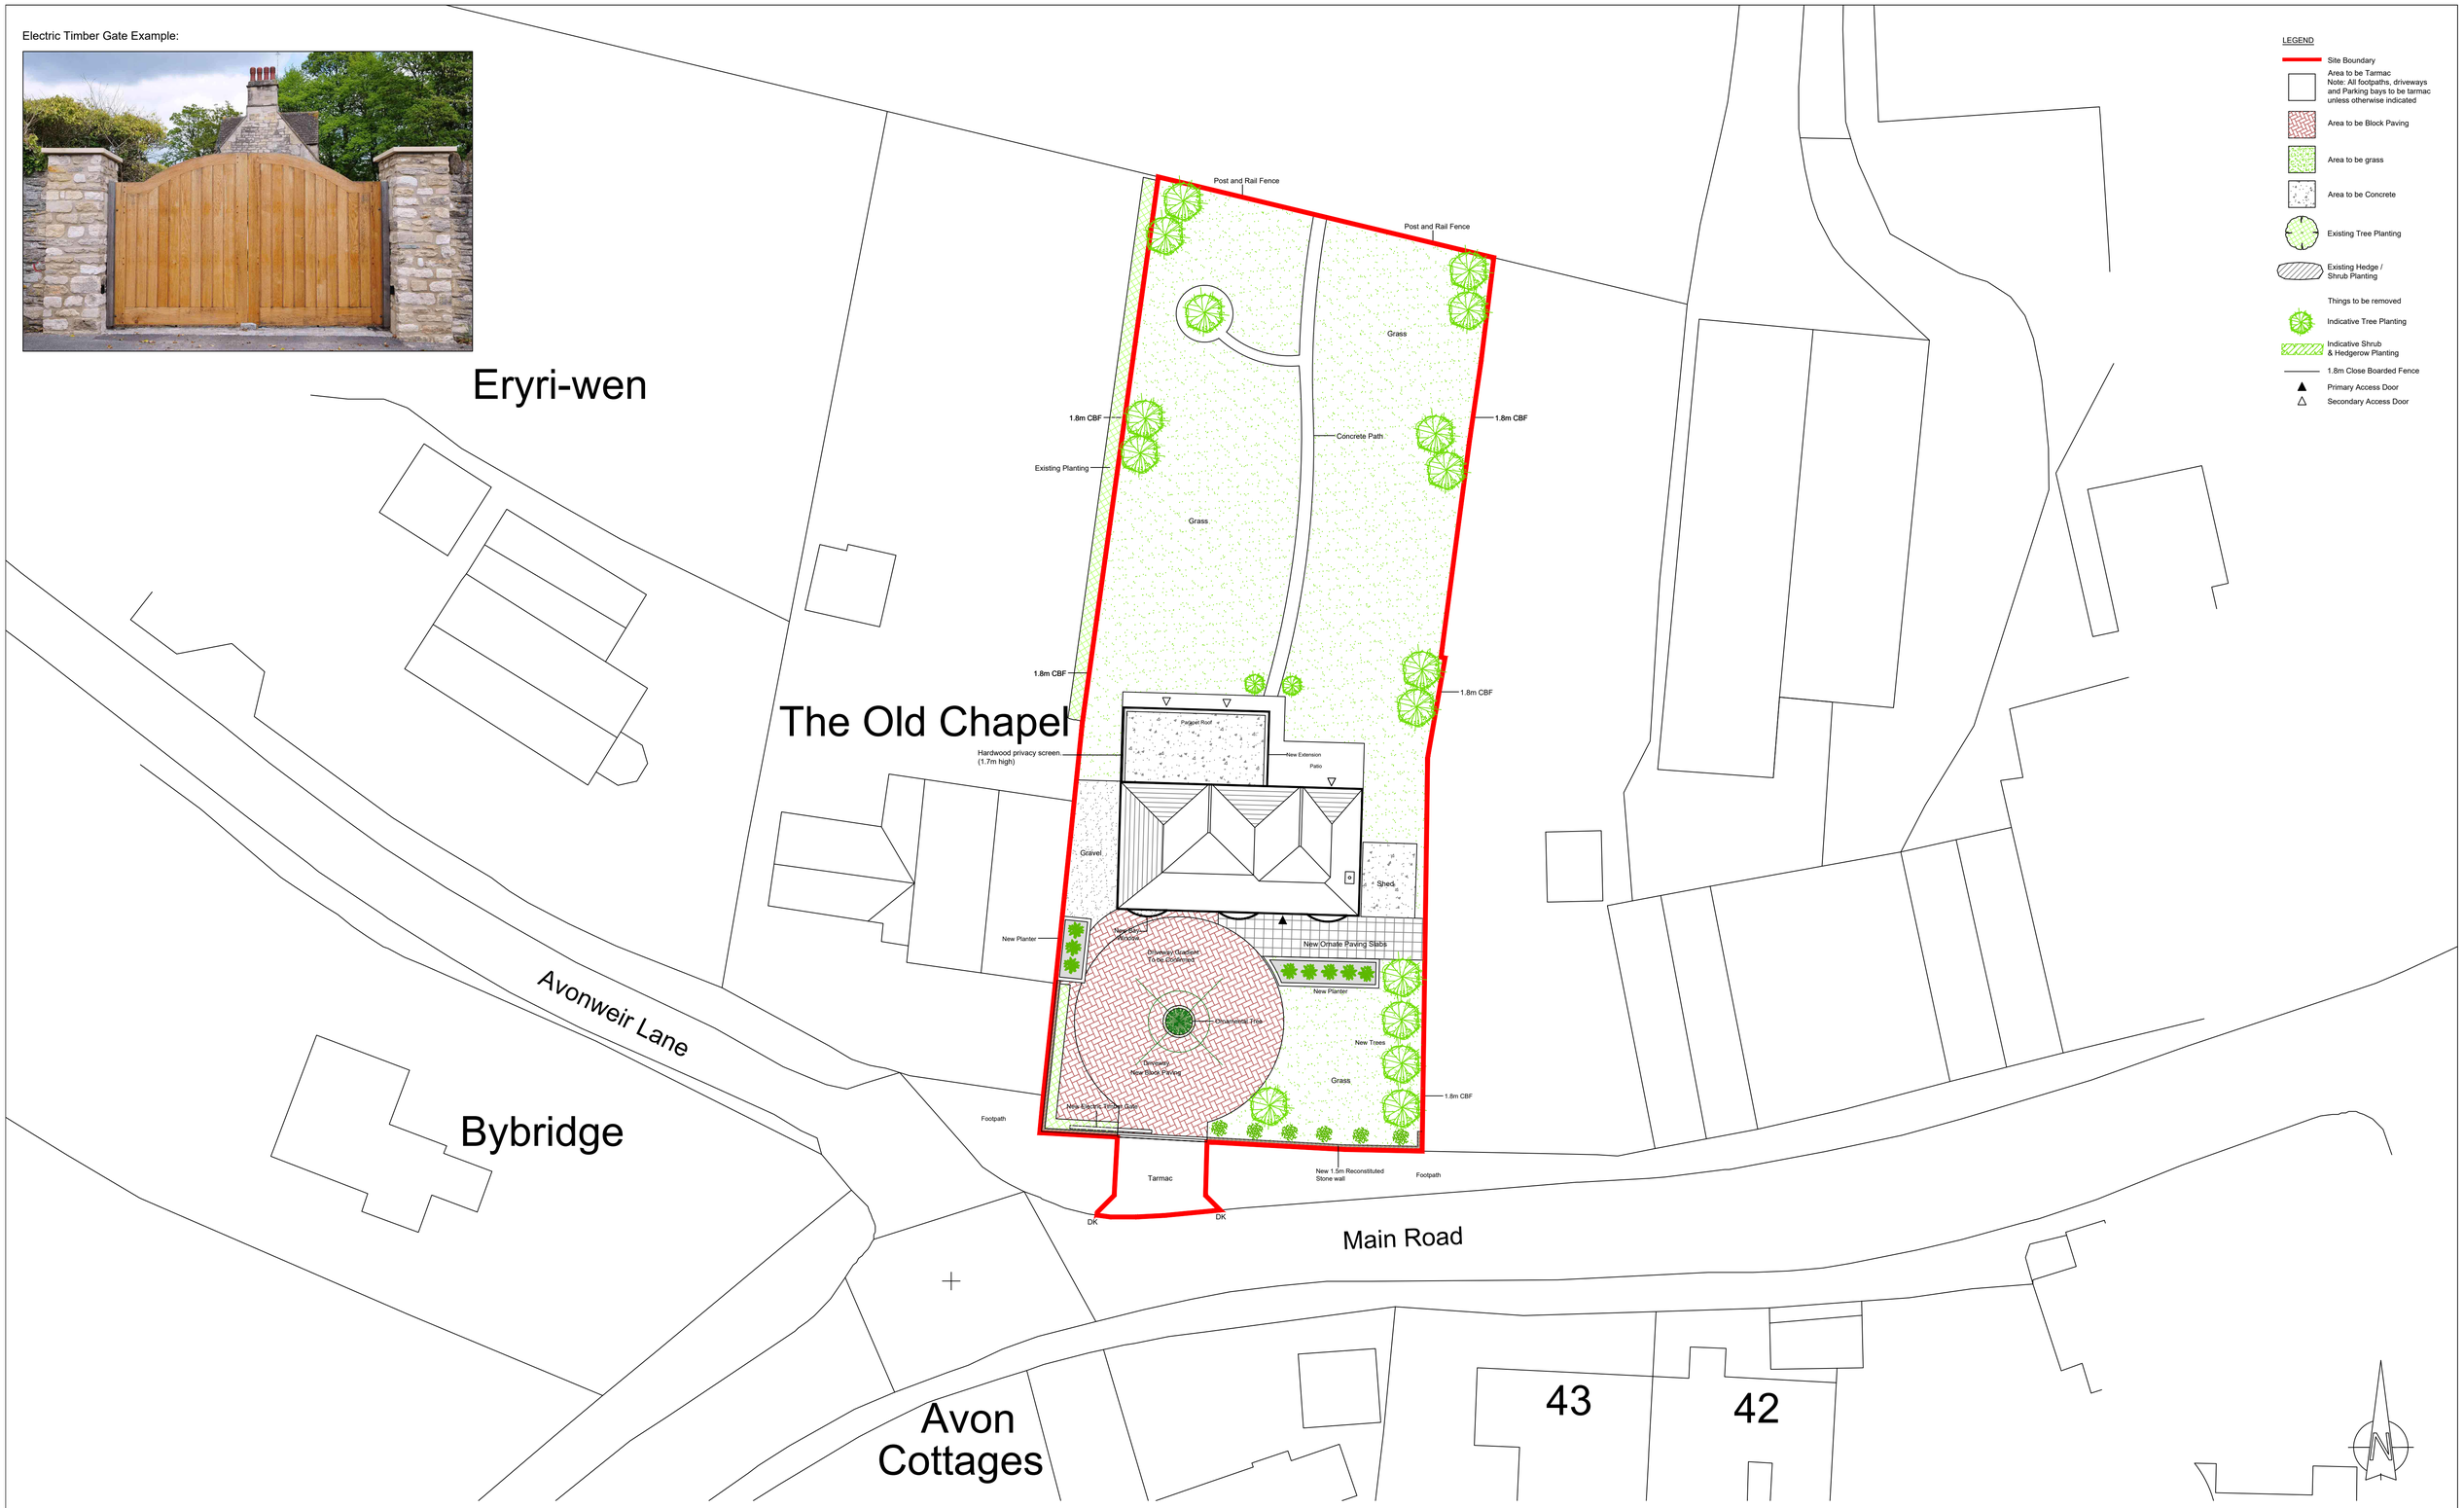

Rev	Date	Description

• All drawings are copyright
• Report all discrepancies to project administrator
• Do not scale drawing for construction purposes
• All dimensions to be checked on site

Project Title
Fordlands, Main Road
Christian Malford
Chippenham
SN15 4BB

Client
-

SCALE 1:200
0 2m 4m 6m 8m 10m

Ian Sullivan Architecture Ltd
101 Victoria Road, Swindon, Wiltshire SN1 3BD.
Tel/Fax 01793 612663 - E-mail: info@iansullivanarchitecture.co.uk

Drawing Title
PROPOSED SITE PLAN

Job No	Drawing No	Rev
3050	150	-

Scale	Drawn	Chkd	Date
1 : 200 @ A1	OS	ISA	July 2023