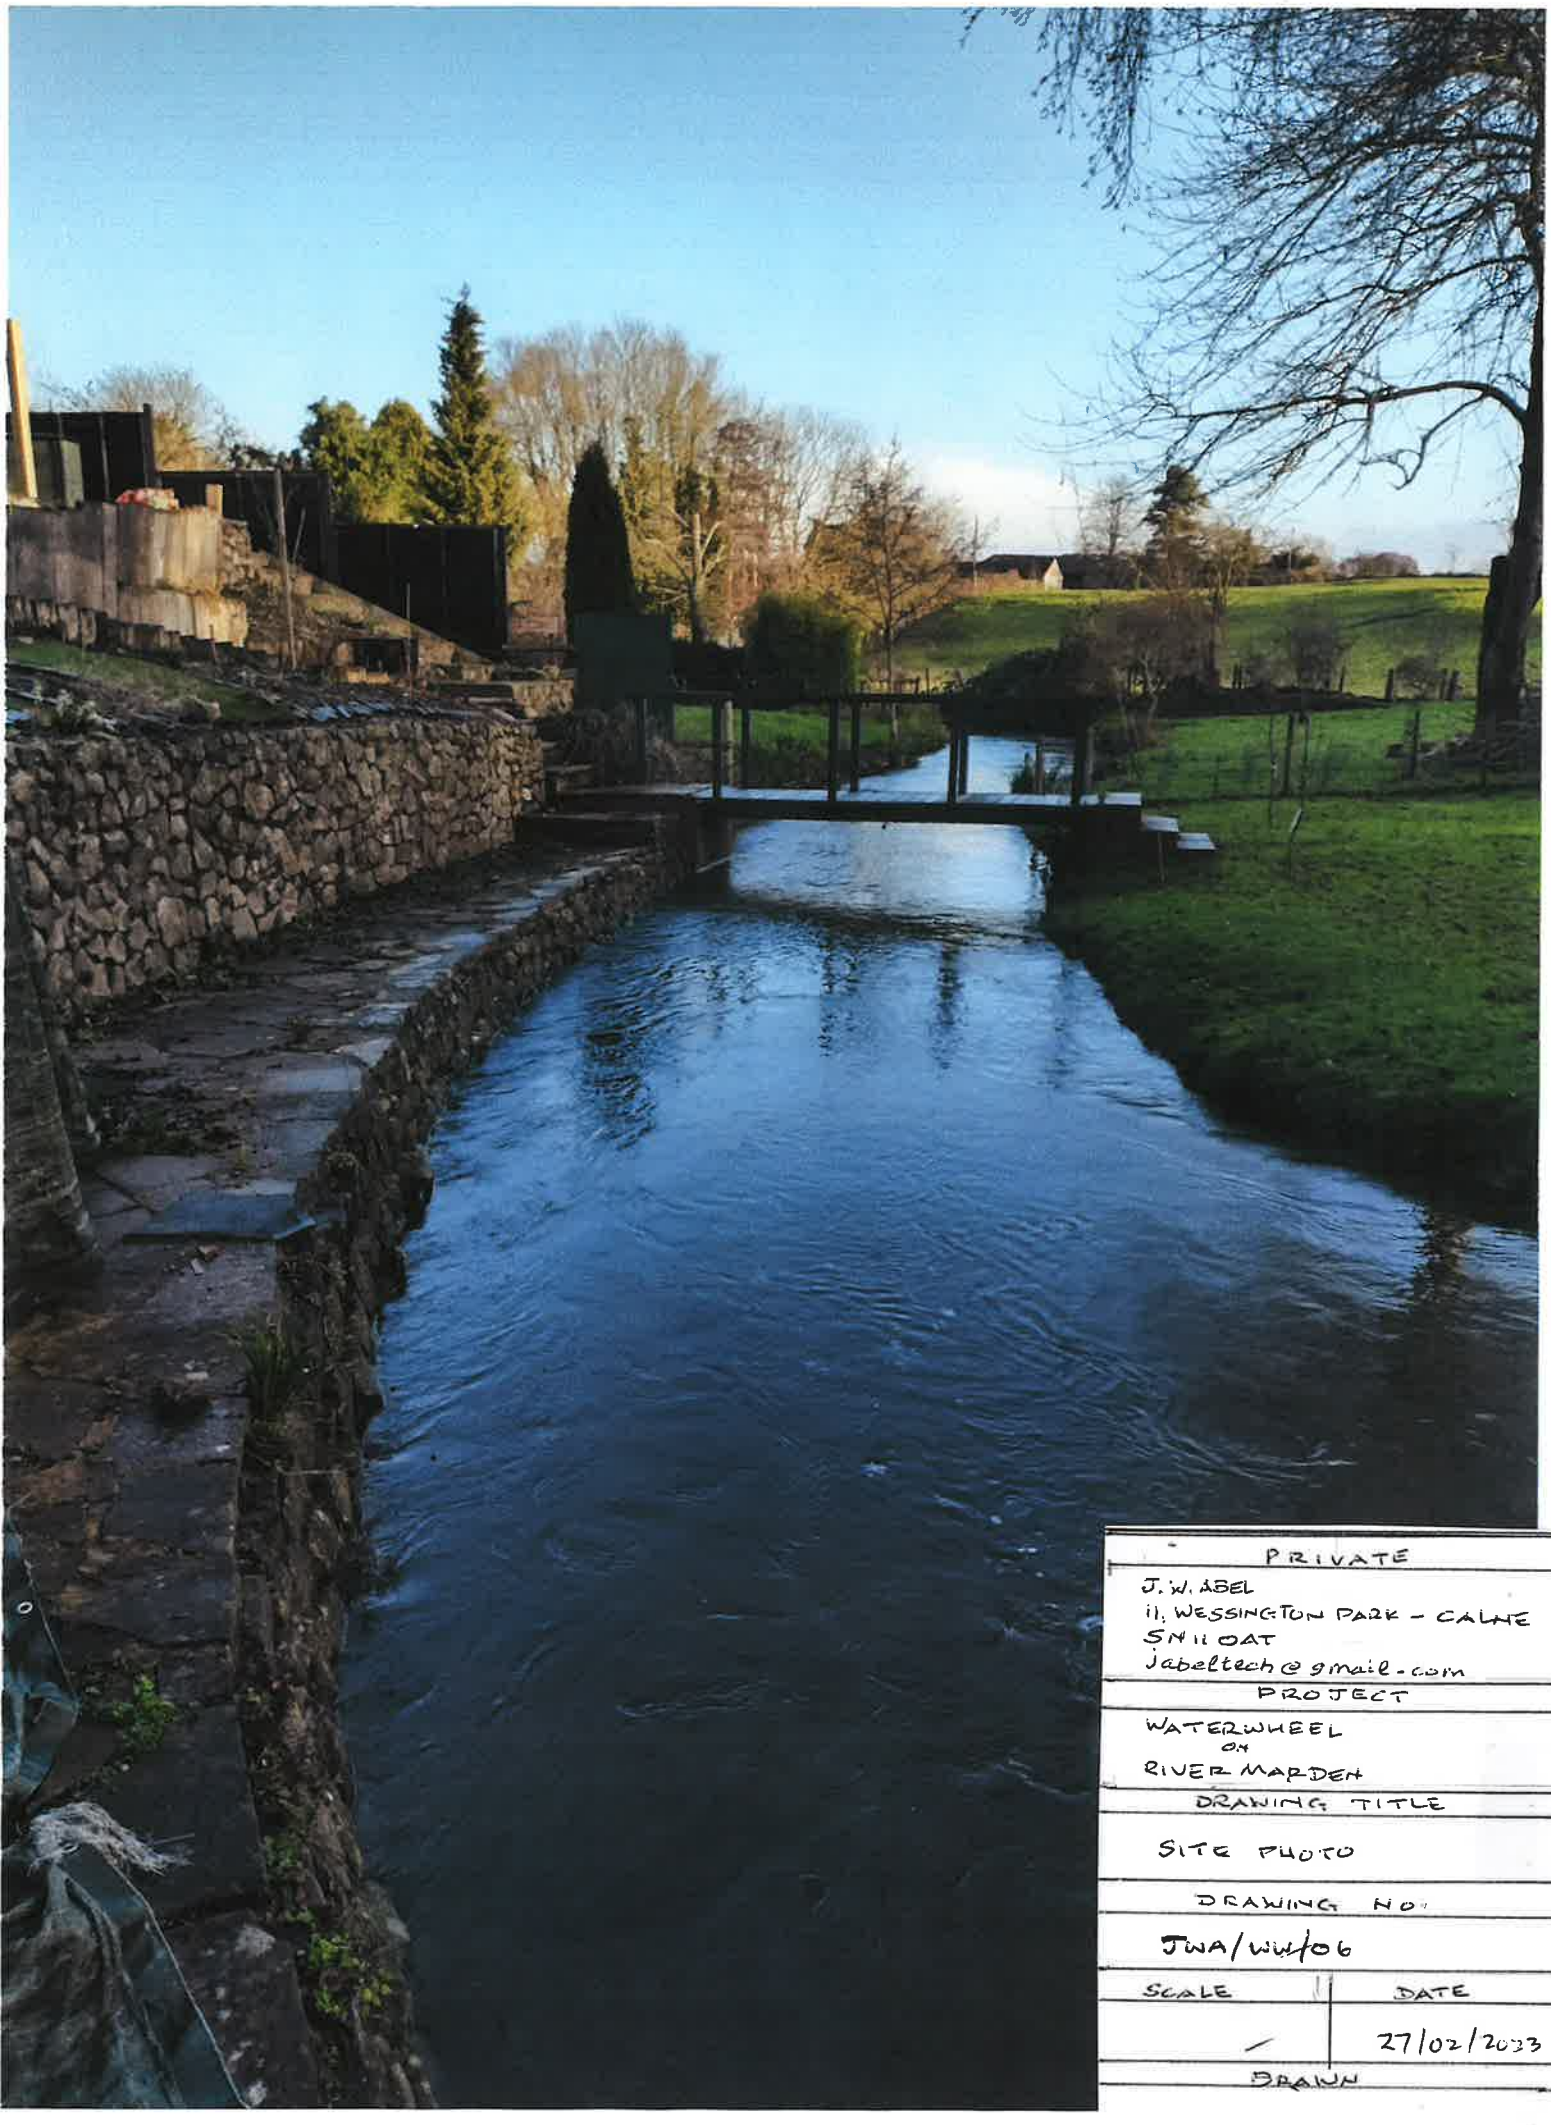

PRIVATE

J. W. ABEL
11, WESSINGTON PARK - CALNE
SN11 0AT
jabeltech@gmail.com

PROJECT

WATERWHEEL
ON
RIVER MARDEN

DRAWING TITLE

SITE PHOTO

DRAWING NO.

JWA/WW/06

SCALE	DATE
/	27/02/2023

DRAWN