

LOCATION PLAN 1:1250

Ordnance Survey (c) Crown Copyright 2014. All rights reserved. Licence number 100022432

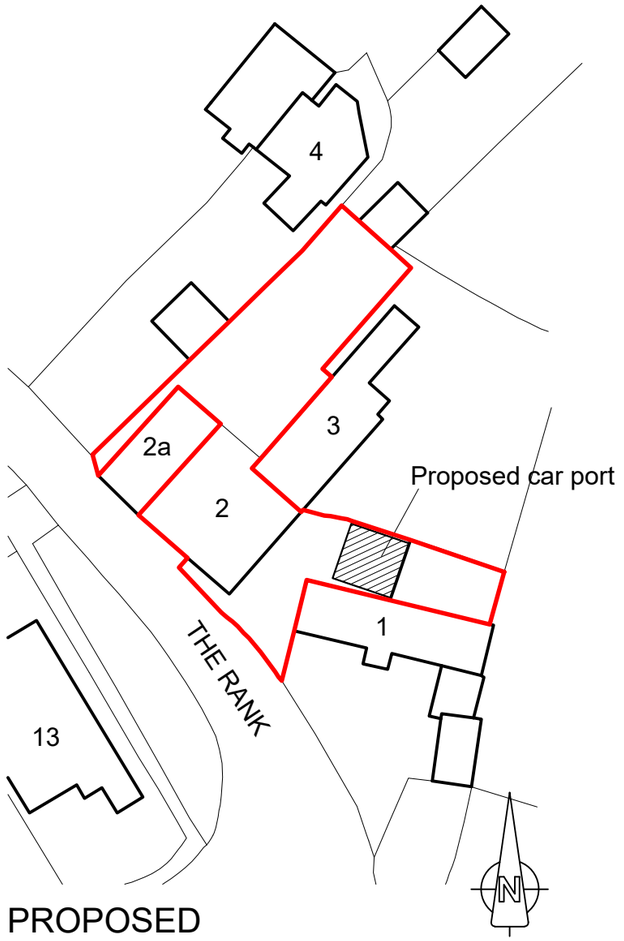

PROPOSED
BLOCK PLAN scale 1:500

© Copyright

1:1250 0m 10m 50m 100m

1:500 0m 10m 25m 50m

www.fmhas.co.uk

fmh architectural ltd
architectural design and consultancy

project . address						
Carport 2 The Rank North Bradley BA14 9RP						
drawing title	scale	sheet size	date	drawing no.	revision
Proposed location and block plans	1:500 1:1250	A3	November 2023	1270-P02	-