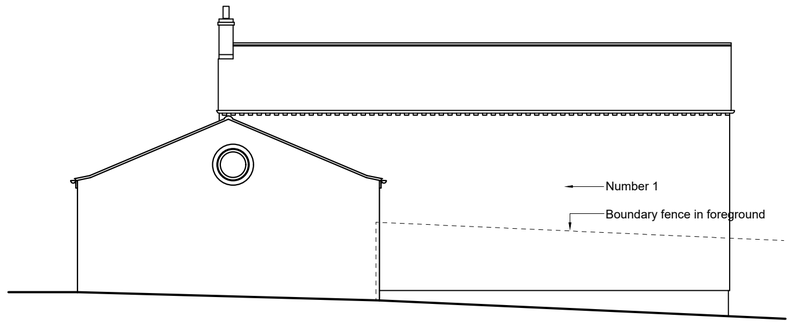

NORTH (side)
EXISTING ELEVATIONS scale 1:100

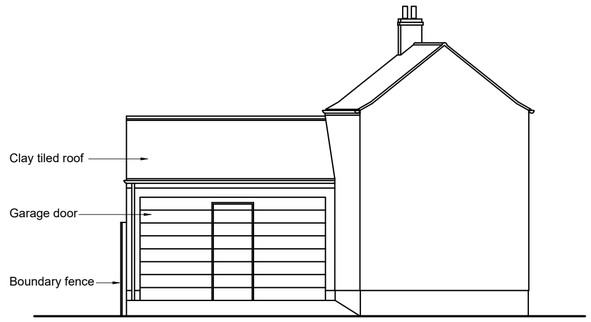

WEST (front)

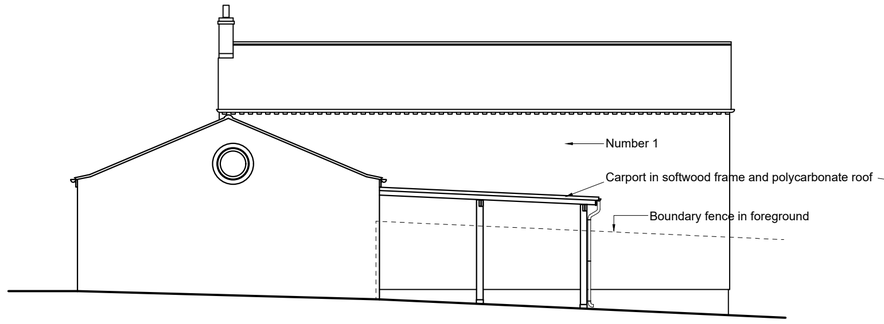

NORTH (side)
PROPOSED ELEVATIONS scale 1:100

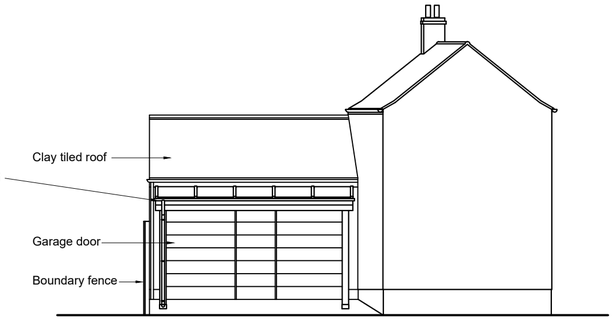

WEST (front)

© Copyright

1:100 0m 1m 5m 10m

www.fmhas.co.uk

project . address
Carport
2 The Rank North Bradley BA14 9RP

fmh architectural ltd
architectural design and consultancy

drawing title	scale	sheet size	date	drawing no.	revision
Existing and proposed elevations	1:100	A2	November 2023	1270-P04	-