Salisbury Pantry
59 Catherine Street, Salisbury, SP1 2DH

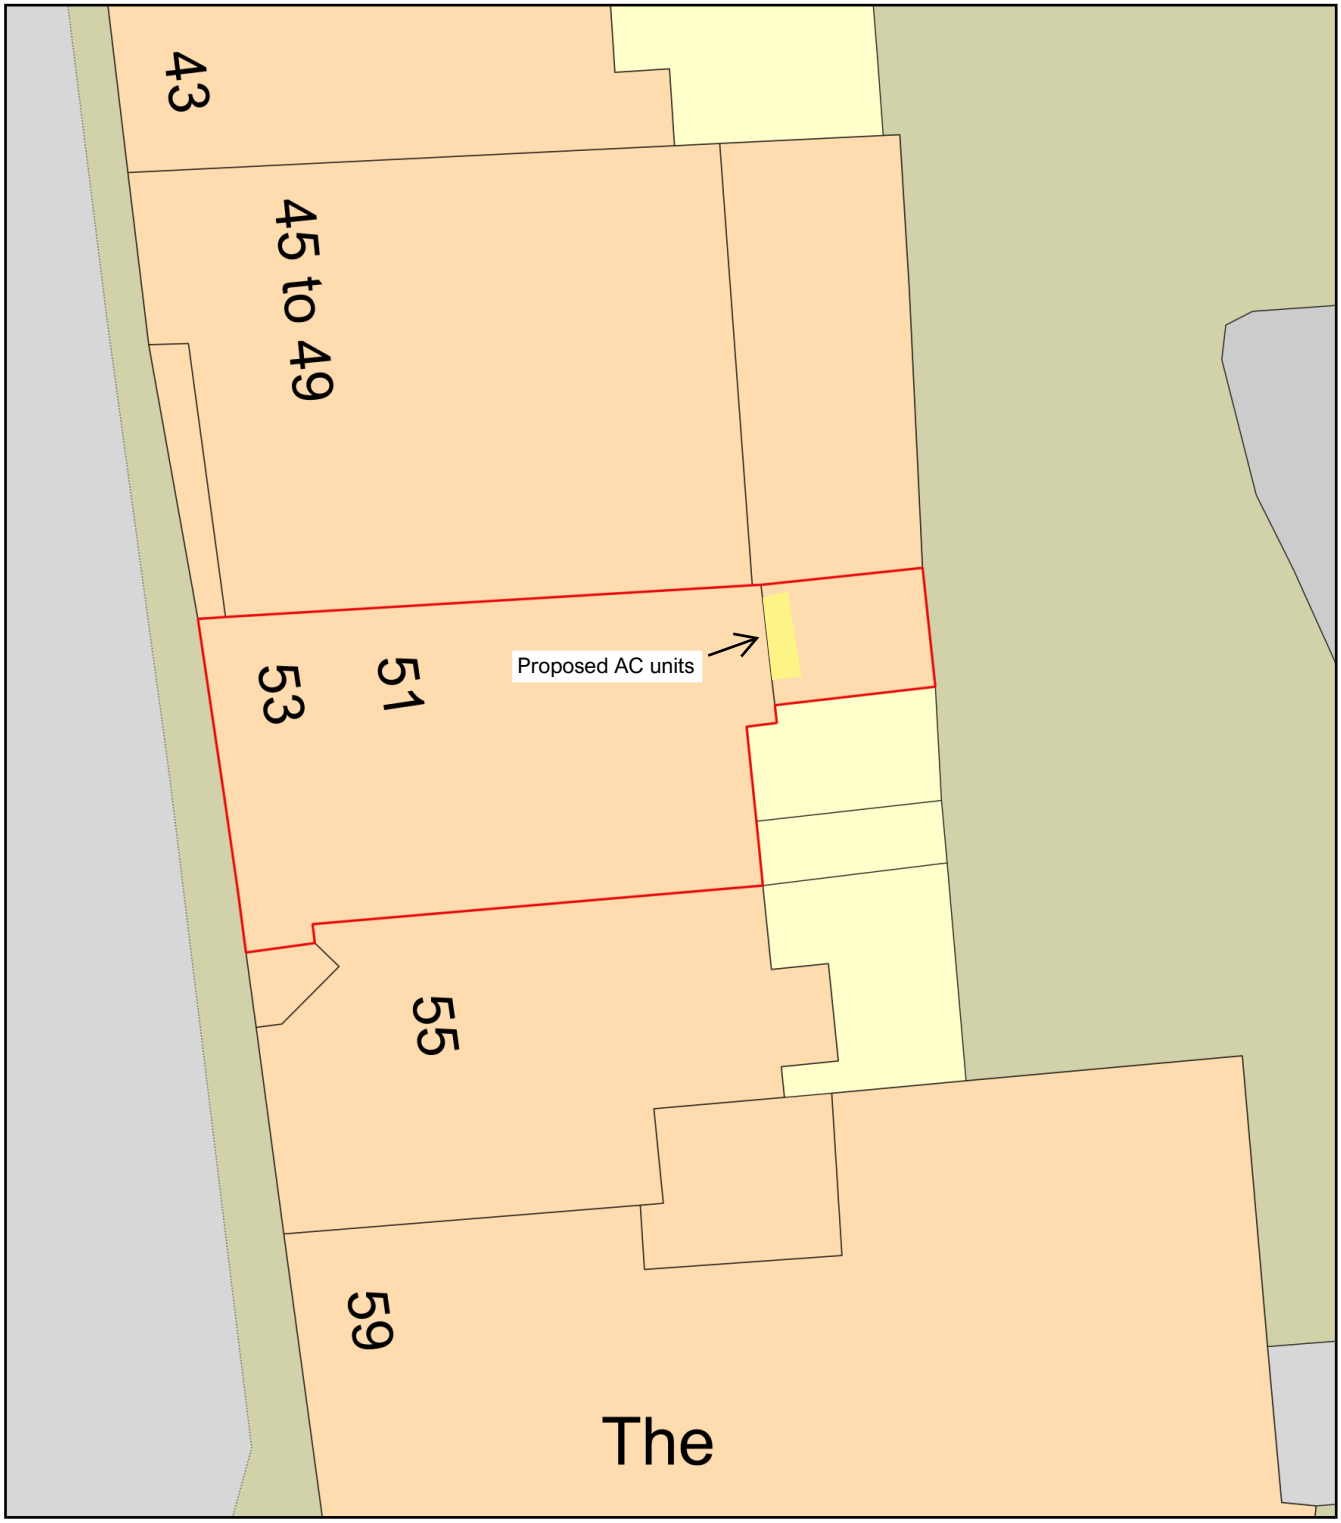

0 10
Metres

N

ReQuestaPlan

Plan Produced for: Atlas Planning Group

Date Produced: 01 Dec 2023

Plan Reference Number: TQRQM23335102935518

Scale: 1:200 @ A4

© Crown copyright and database rights 2023 OS 100042766