The Friary Centre
114 Carmelite Way, Salisbury, SP1 2HW

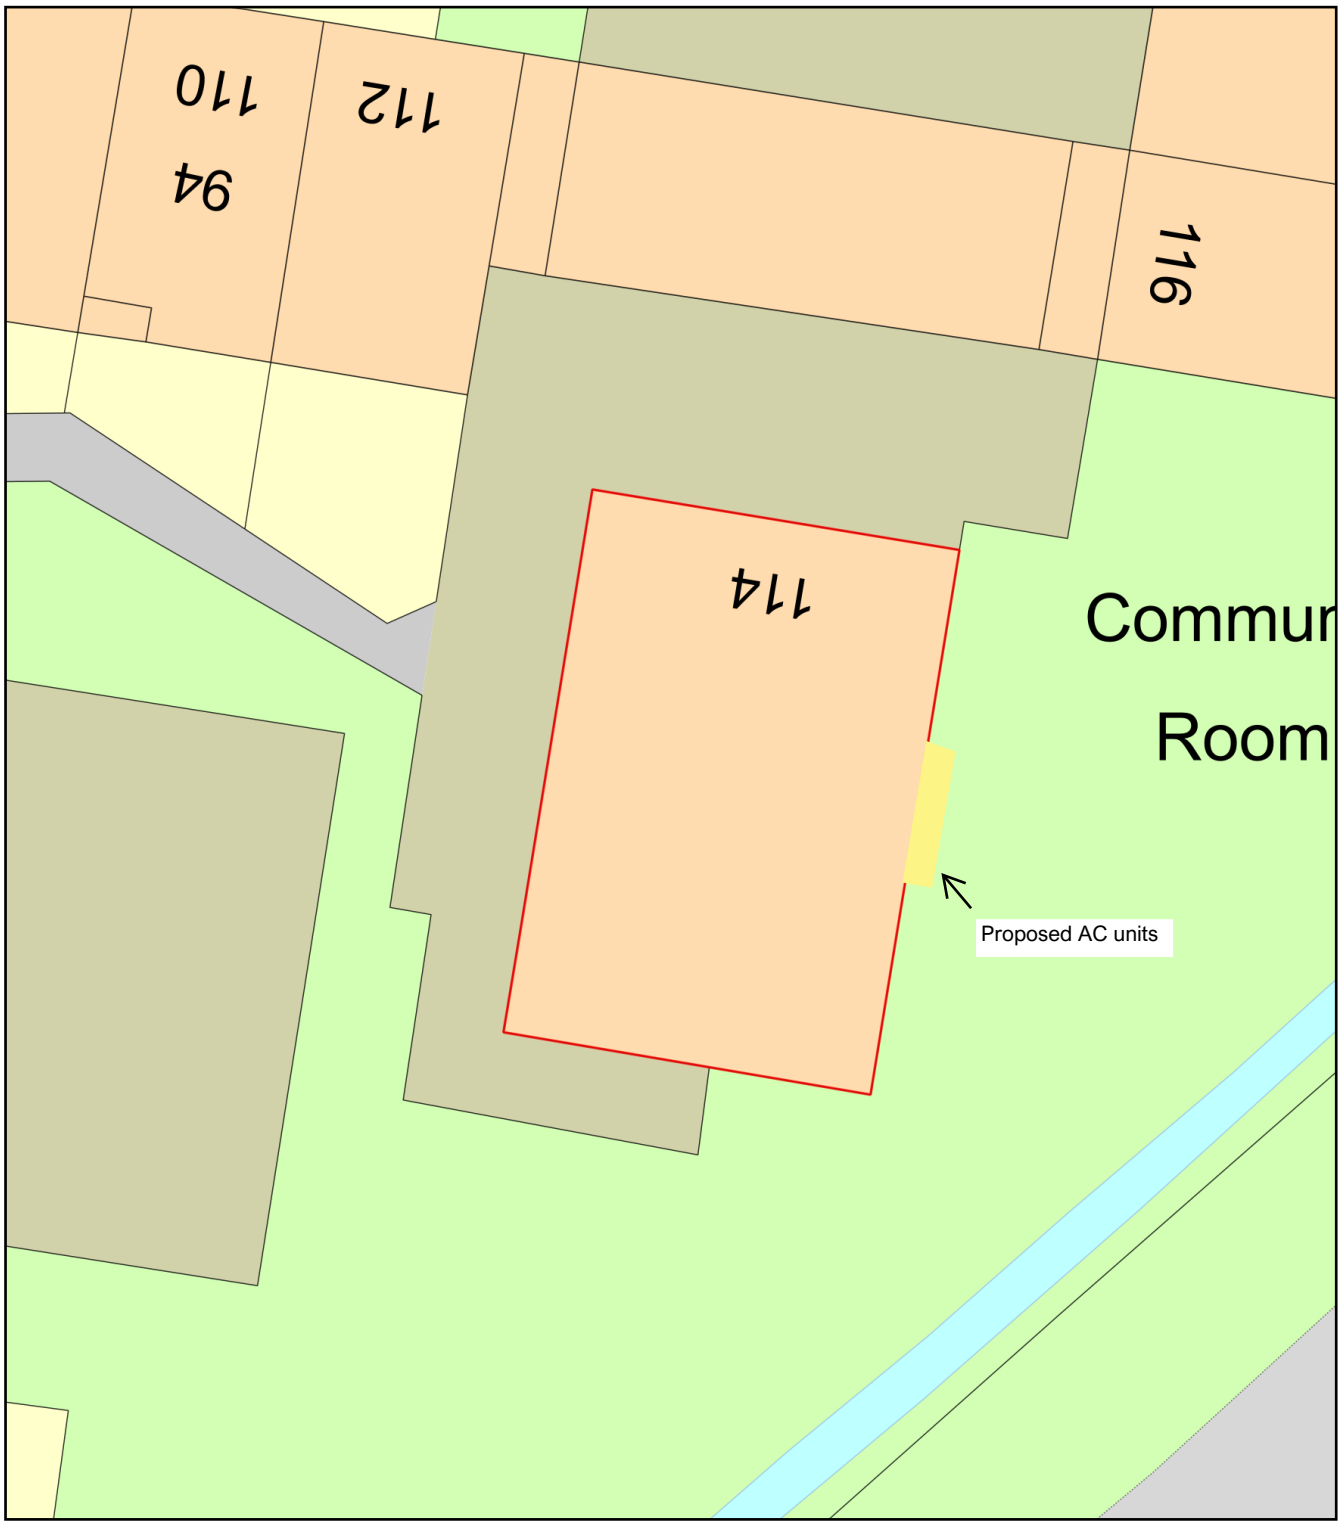

0 10
Metres

N

ReQuestaPlan

Plan Produced for: Atlas Planning Group
Date Produced: 01 Dec 2023
Plan Reference Number: TQRQM23335093430770
Scale: 1:200 @ A4

© Crown copyright and database rights 2023 OS 100042766