
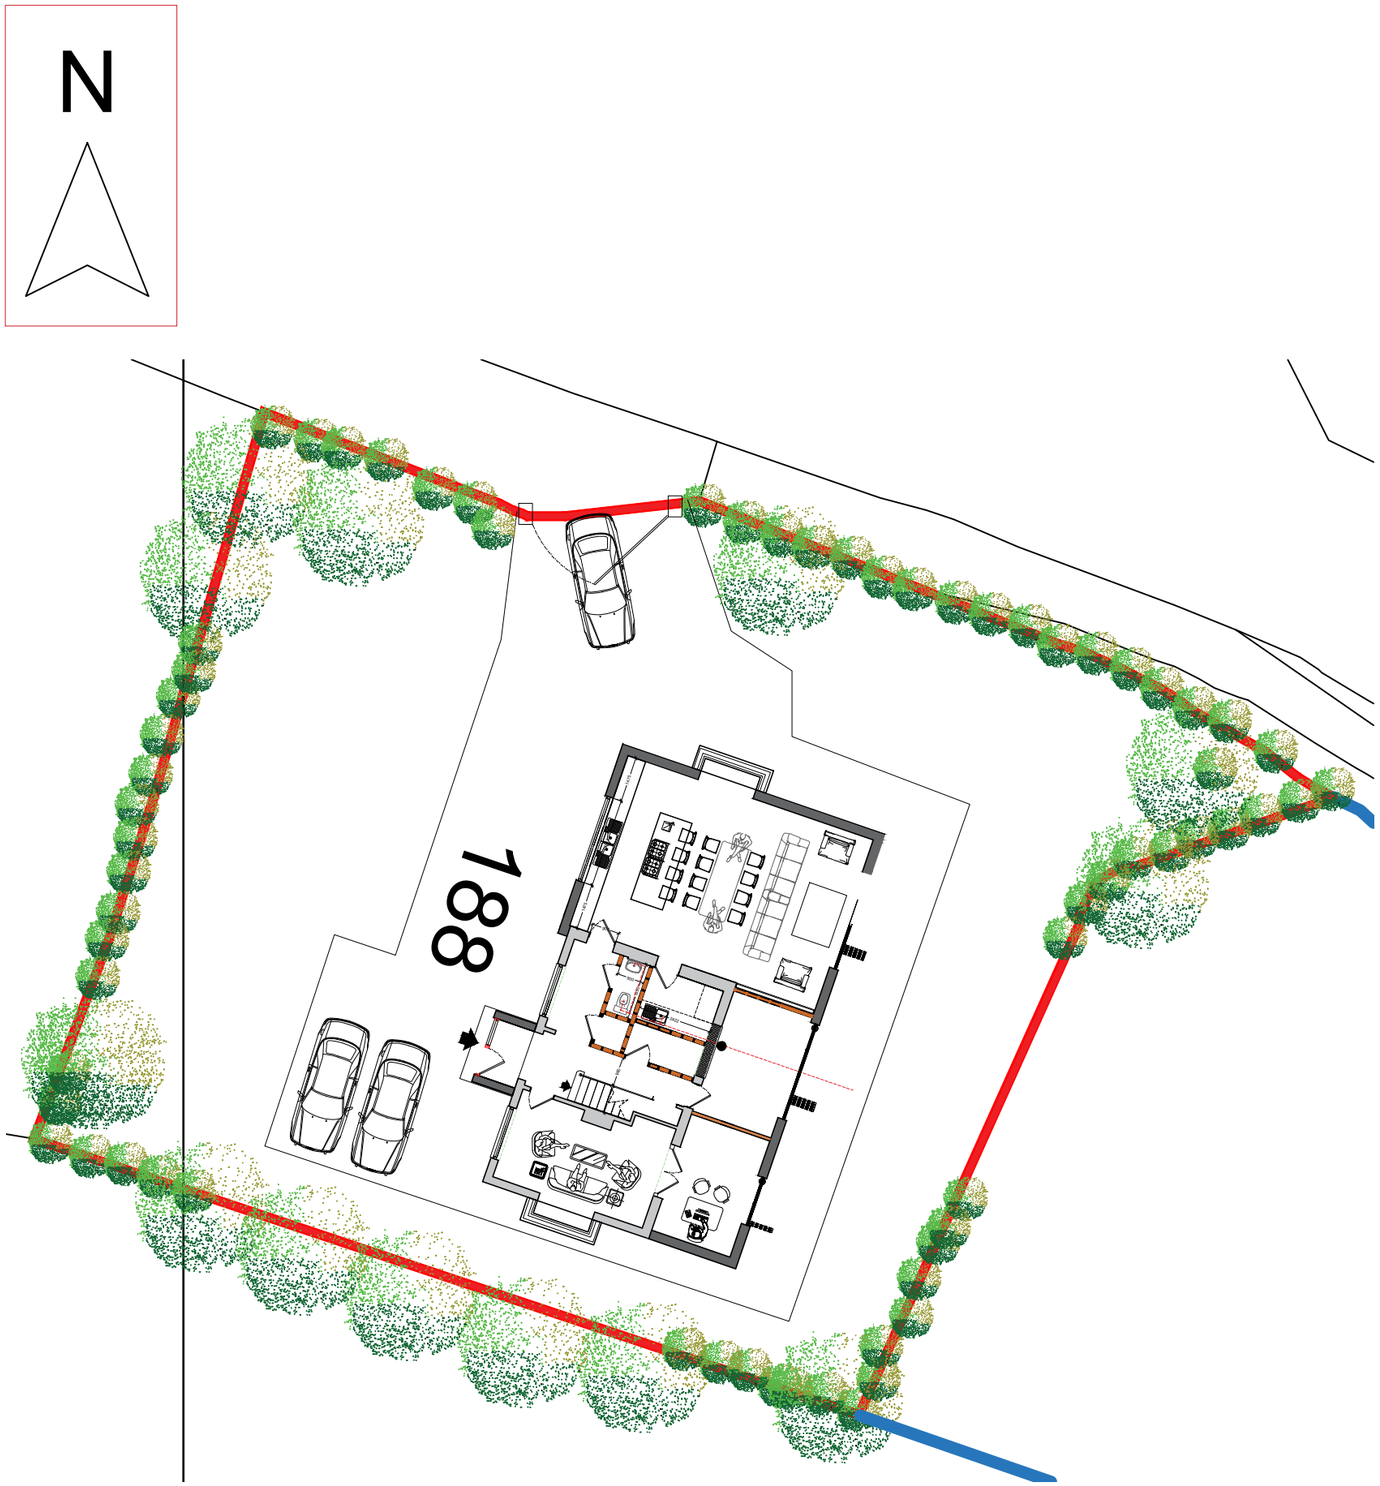


PROPOSED BLOCK PLAN

Scale 1:200

0 5 10 20

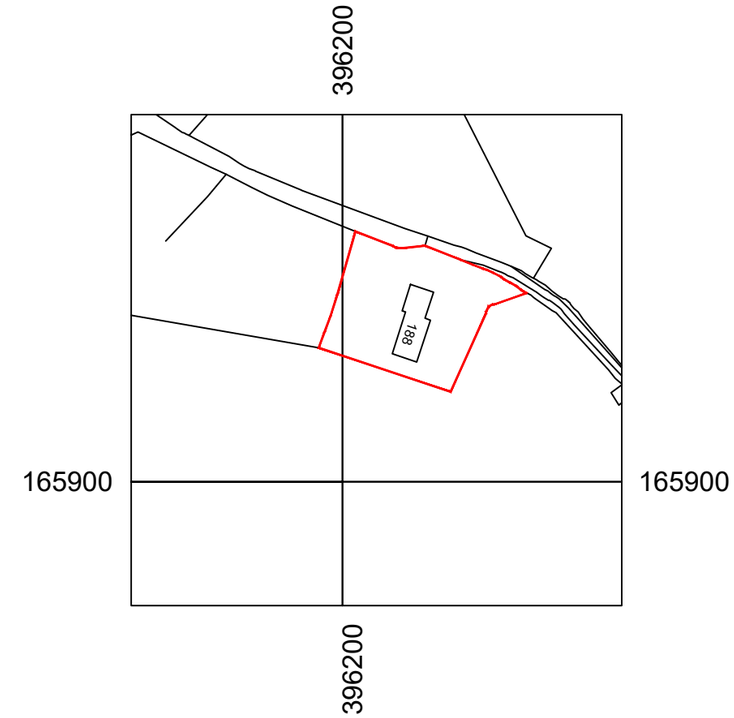

EXISTING SITE LOCATION PLAN

Scale 1:1250

0 10 20 50 100

PROPOSED NEW OUTLINE FOR THE 2 STOREY EXTENSION (INTERNAL FOOTPRINT 72.6 SQM x 2 = 145.2 SQM APPROX OVER 2 LEVELS)

Farrell

info@farrelldesignbuild.com

DRAWING TITLE: PROPOSED BLOCK PLAN		STATUS: **PRIOR APPROVAL**	
DR/NO: PA 003	REV: B SCALE: 1/200 @ A3 1/1250 @ A3	DATE:	JULY 2023
PROJECT SITE : 188 WEST BROOK BROMHAM CHIPPENHAM SN15 2ED		CLIENT:	Ms V BANKS
		DRAWN BY:	B Farrell

ARCHITECTURE | INTERNAL DESIGN | PLANNING | PROJECT MANAGEMENT | BUILDING REGULATIONS | CGI | BUILD