

Site section Looking North East

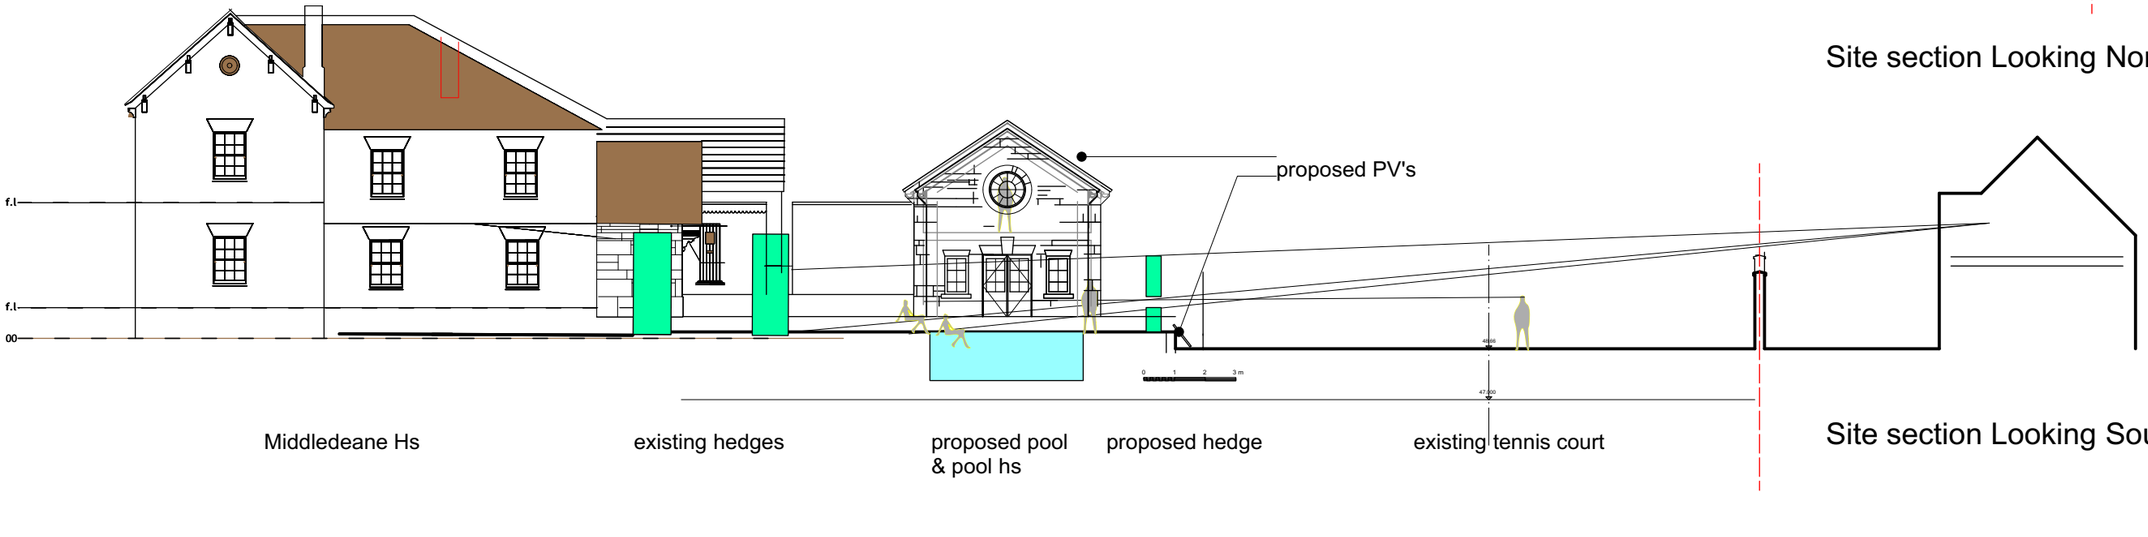

Site section Looking South East

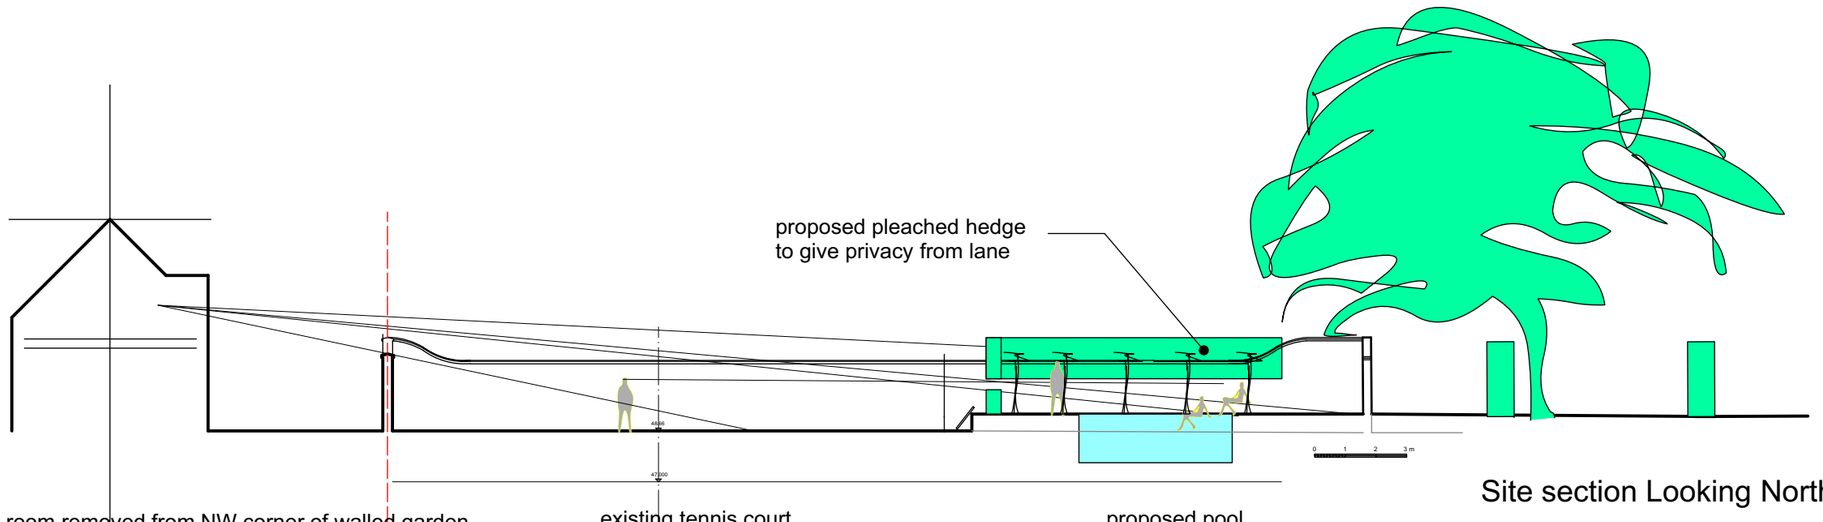

Site section Looking North West (to lane)

rev C 28.11.2023 pool plant room removed from NW corner of walled garden
(and sited in proposed garage)

rev B 18.09.2023 pool plant room added to NW corner of walled garden

rev A 17.08.2023 brick wall left as is, pleached hedge proposed for section of wall facing lane

Proposed Site Sections

Middledeane Garage/Poolhouse
1:200 scale @ A3
26.06.2023

COMPARELLI ARCHITECT John@comparelli.com comparelli.com 07932 025 040