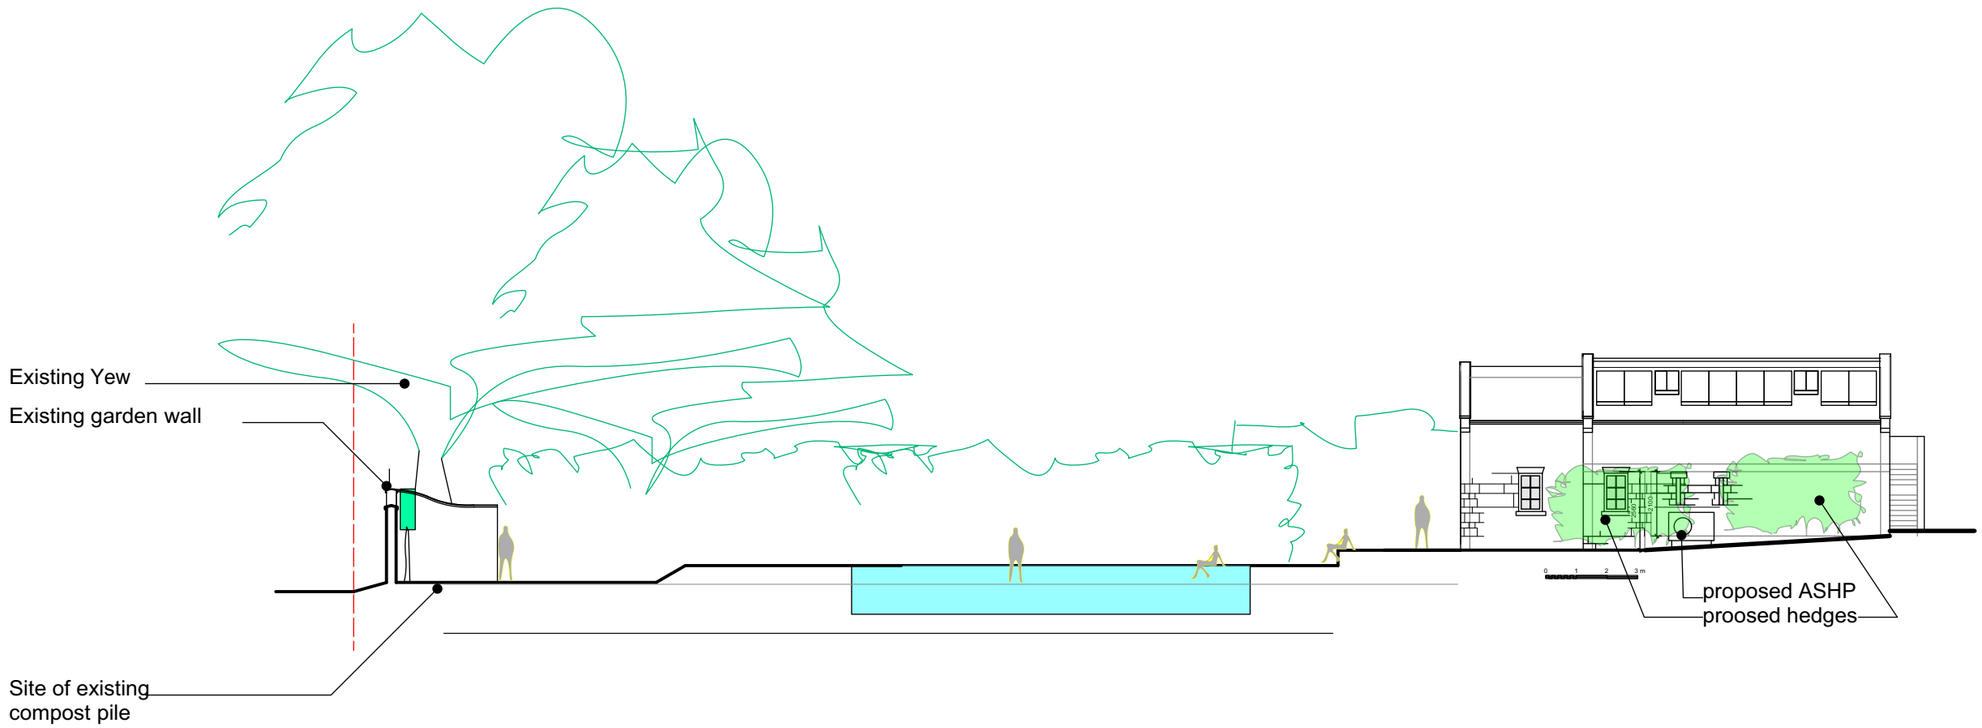

rev A 28.11.2023 plant room removed from corner of garden

Proposed Site Section
Looking South West

Middledeane Garage/Poolhouse
1:200 scale @ A3
18.09.2023

COMPARELLI ARCHITECT John@comparelli.com comparelli.com 07932 025 040