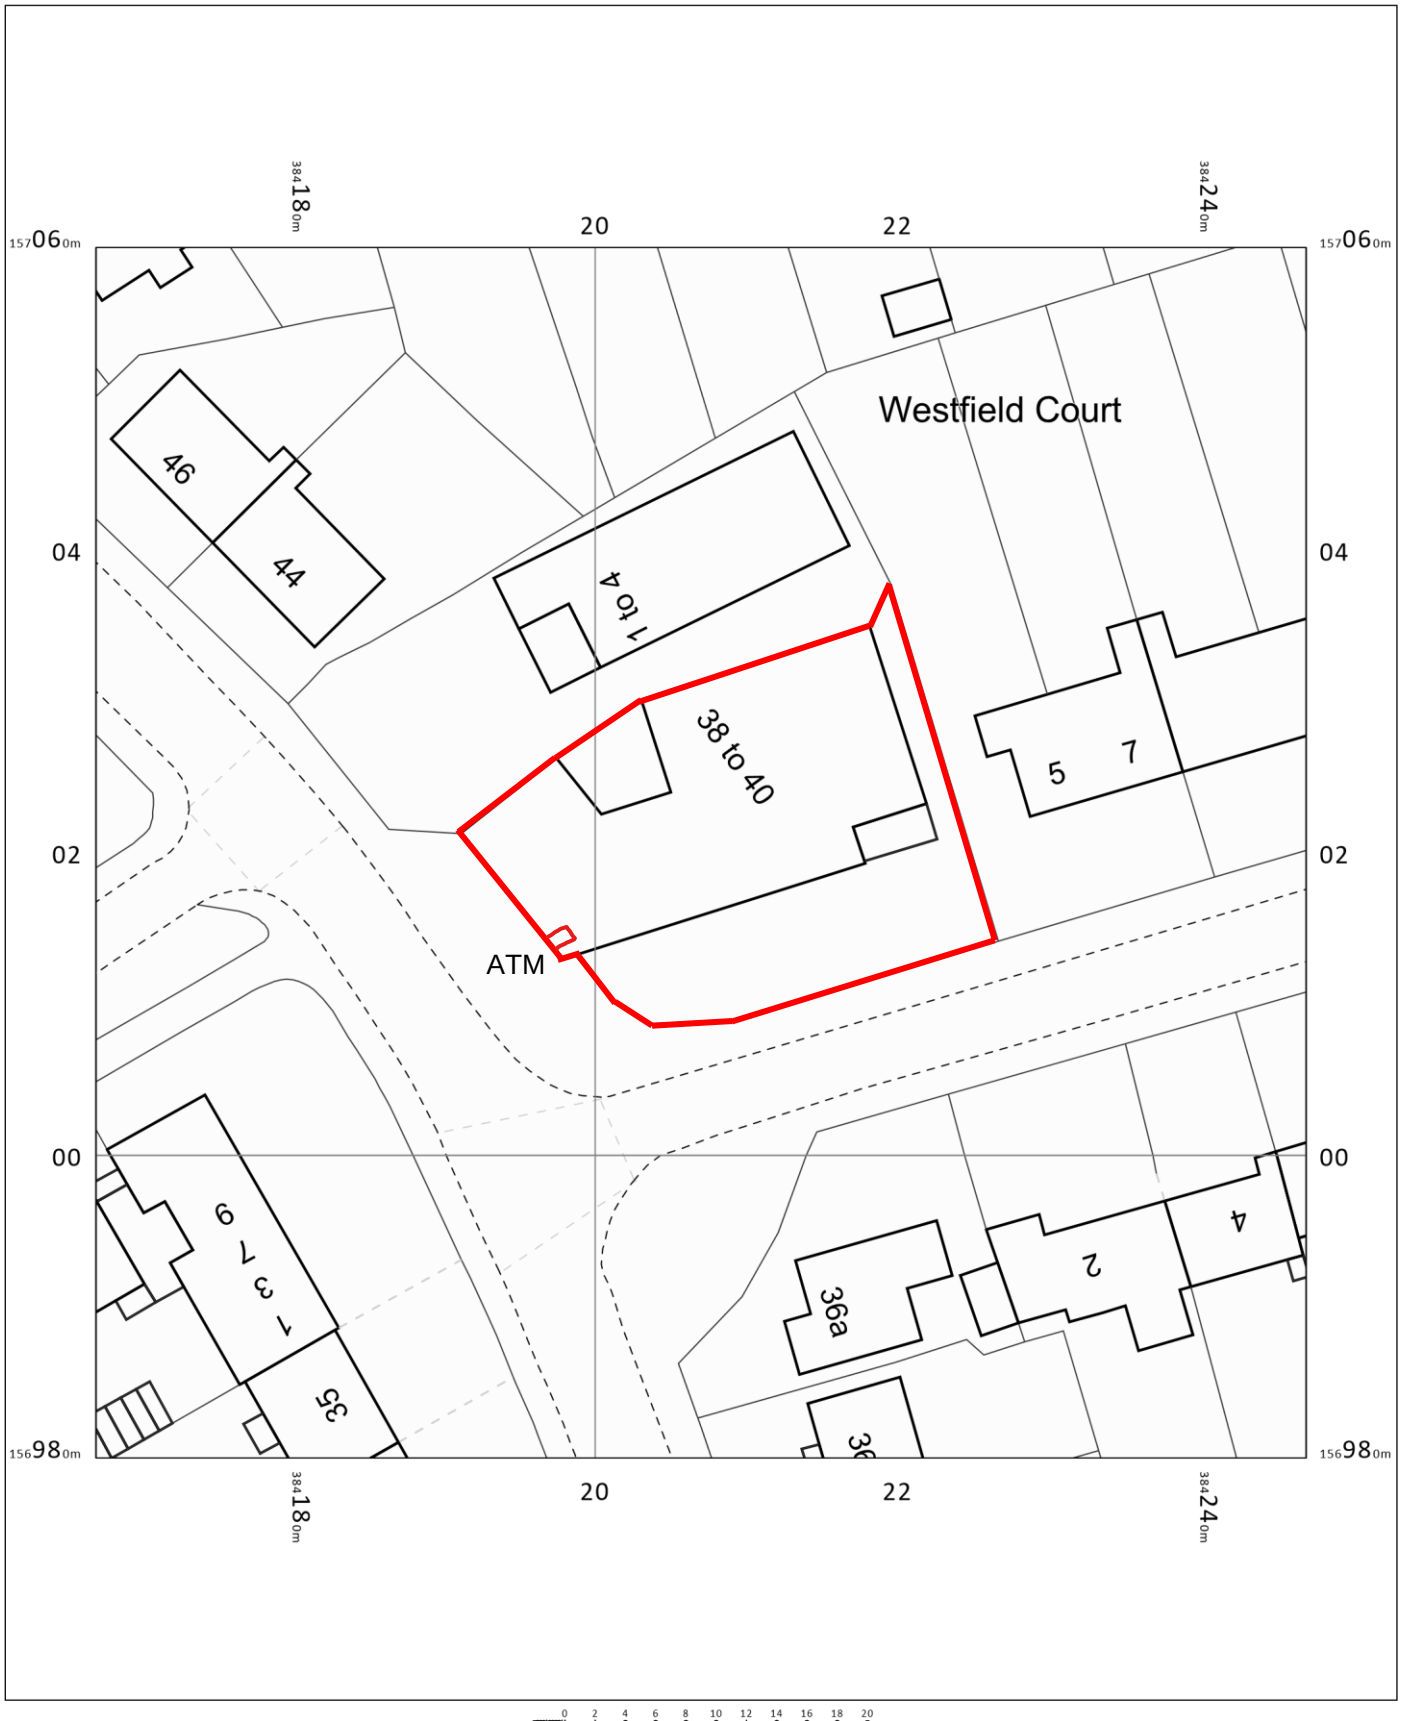

0 2 4 6 8 10 12 14 16 18 20
m

One Stop,
38-40 Westfield Road,
Trowbridge,
Wiltshire,
BA14 9JJ
E025224

OS MasterMap 1250/2500/10000 scale Friday, March 3, 2023, ID: BW1-01090329 maps.blackwell.co.uk

1:500 scale print at A4, Centre: 384207 E, 157020 N

©Crown Copyright Ordnance Survey. Licence no. 100041041

N

BLACKWELL'S MAPPING SERVICES
PERSONAL & PROFESSIONAL MAPPING
www.blackwellmapping.co.uk
TEL: 0800 151 2612
maps@blackwell.co.uk