DO NOT SCALE EXCEPT FOR PLANNING AND BUILDING REGULATION PURPOSES

GENERAL NOTES

LIGHTING :-
ALL LIGHTING TO BE POSITIONED TO AVOID DIRECT GLARE ON THE EYES OF THE USER AND UNWANTED REFLECTIONS FROM THE SCREEN OR OPERATING FEATURES. GLARE FROM LIGHTING TO BE AVOIDED.
SIGNAGE :-
ALL SIGNAGE TO CONFORM TO BS 8300:2001 SECTIONS 9.2.2 LOCATION & DESIGN OF SIGNS & INFORMATION AND 9.2.3 VISUAL SIGNS.
ALL NEW GLAZING CONFORMS TO BS 6206.
ALL ELECTRICAL WORK CONFORMS TO BS 7671.

IT IS ASSUMED THAT ALL PRELIMINARY WORKS CARRIED OUT / CONTRACTED BY THE SITE OWNER (SHOULD THEY BE REQUIRED BY THE PROJECT) ARE COMPLETED IN ACCORDANCE WITH CURRENT BUILDING REGULATIONS 2010 AND AMENDMENTS THEREAFTER

SITE NOTES

FLOOR CONSTRUCTION:
CERAMIC TILE ON CONCRETE

TTG INSTALL
REMOVE EXISTING GLAZING PANEL

MODIFY SHUTTER - FORM APERTURE CUT THROUGH SHUTTER CURTAIN
TO PROVIDE 24HR ACCESS

INSTALL: NEW SILICONE JOINTED GLAZING PANELS, GLAZING COLLAR, PLINTH, BOX IN PLINTH, ATM AND NON-ILLUMINATED DI-BOND SIGNAGE
CONNECT ATM TO EXISTING ELECTRICS
CSS ELECTRICIAN TO PERFORM EICR AND TEST

NOTE:
- NO ASBESTOS REG. CSS TO ARRANGE ASBESTOS SURVEY REQUIRED PRIOR TO FURTHER SURVEYS AND INVASIVE WORKS COMMENCING
- ALL PROPOSED ATM INSTALL WORKS MUST ALLOW FOR FULL ATM SERVICE CLEARANCE INC. FULL RACK OUT OF REAR DISPENSERS
- NO ATM ENCLOSURE INSTALLED AS STATED BY CASH ZONE
- 6625 CANNOT FIT IN EXISTING ATM INSTALL LOCATION. ATM INSTALL LOCATION CHANGED / ADVISED BY CASH ZONE
- SHUTTER DETAILS TO BE CONFIRMED / SHUTTER SURVEY REQUIRED

WORK TO BE CARRIED OUT BY OTHERS

PROVIDE FULL ACCESS FOR ASBESTOS SURVEY AND ANY ADDITIONAL SITE SURVEYS

DISCONNECT ATM ELECTRICS AND LEAVE IN A SAFE REUSABLE CONDITION
REMOVE SIGNAGE, ATM AND PLINTH
BUILD UP ATM APERTURE AND MAKE GOOD

RELOCATE 2 X SIGNS, COFFEE TO GO, LOTTO STAND AND ICE CREAM FREEZER

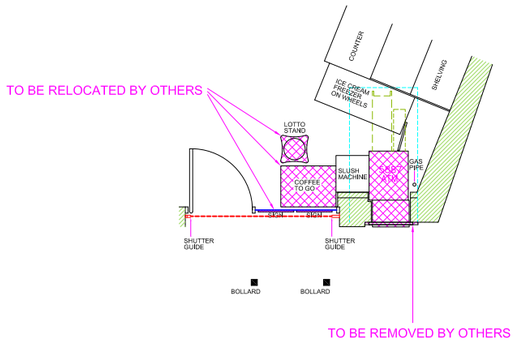

EXISTING (PART) PLAN

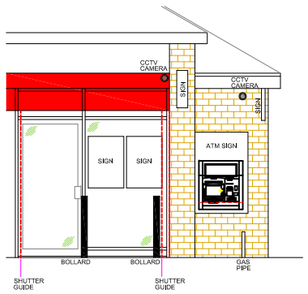

EXISTING ELEVATION

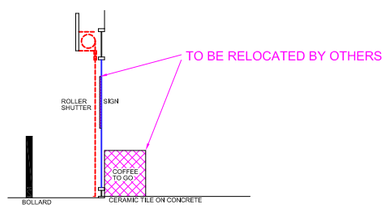

EXISTING SECTION VIEW A-A

0 1 2 3 4 5 6 7 8 9 10
Scale in Metres Scale 1:100

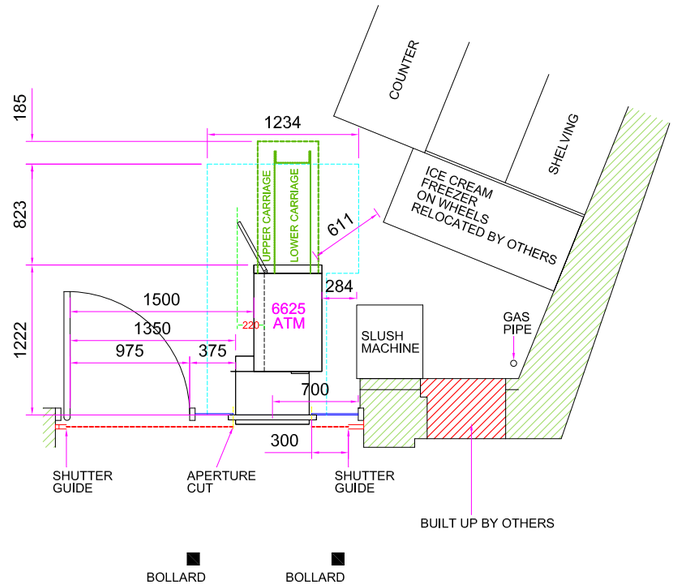

PROPOSED (PART) PLAN

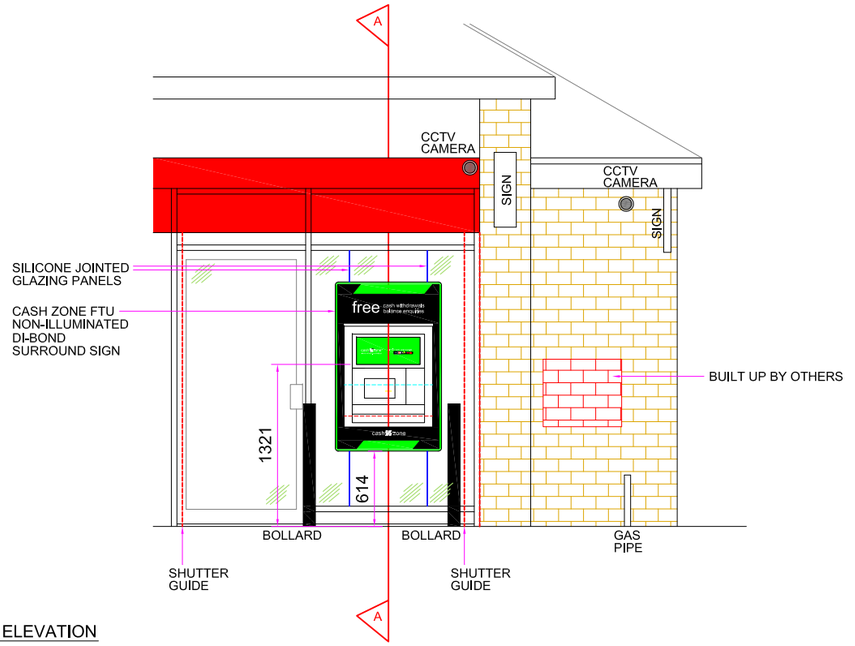

PROPOSED ELEVATION

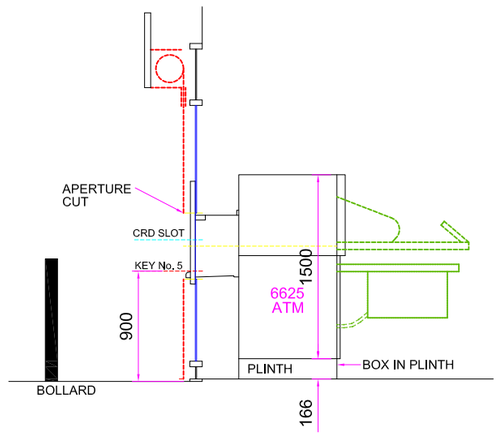

SECTION VIEW A-A

0 1 2 3 4 5 6 7 8 9 10
Scale in Metres Scale 1:50

SITE ADDRESS: ONE STOP, 38 - 40 WESTFIELD ROAD, TROWBRIDGE, BA14 9JJ	TITLE: PROPOSED AUTOMATED TELLER MACHINE (ATM) INSTALLATION FOR CASHZONE			04				drawing approval	
				03					
				02				NAME:-	
	DRAWN: MAL	DATE: 13/07/22	SCALE: VARIOUS @A3	01				POSITION:-	APPROVED:-
	REF/DRG No.: E025224 V2	SHEET:	REVISION:	REVISION	DESCRIPTION	DATE	BY	DATE:-	SIGNED:-

CARDTRONICS Service Solutions