
meters 0 1 2 3 4 5


scale at 1:50

feet 0 5 10

Keyplan

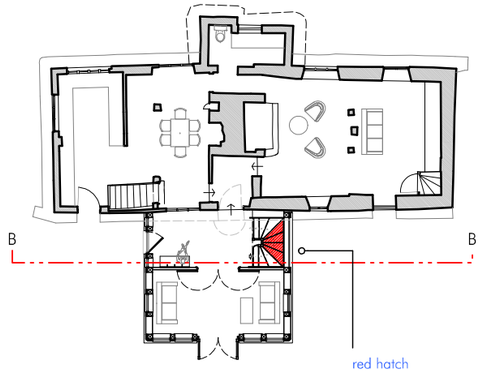

red hatch denotes corresponding steps in plan

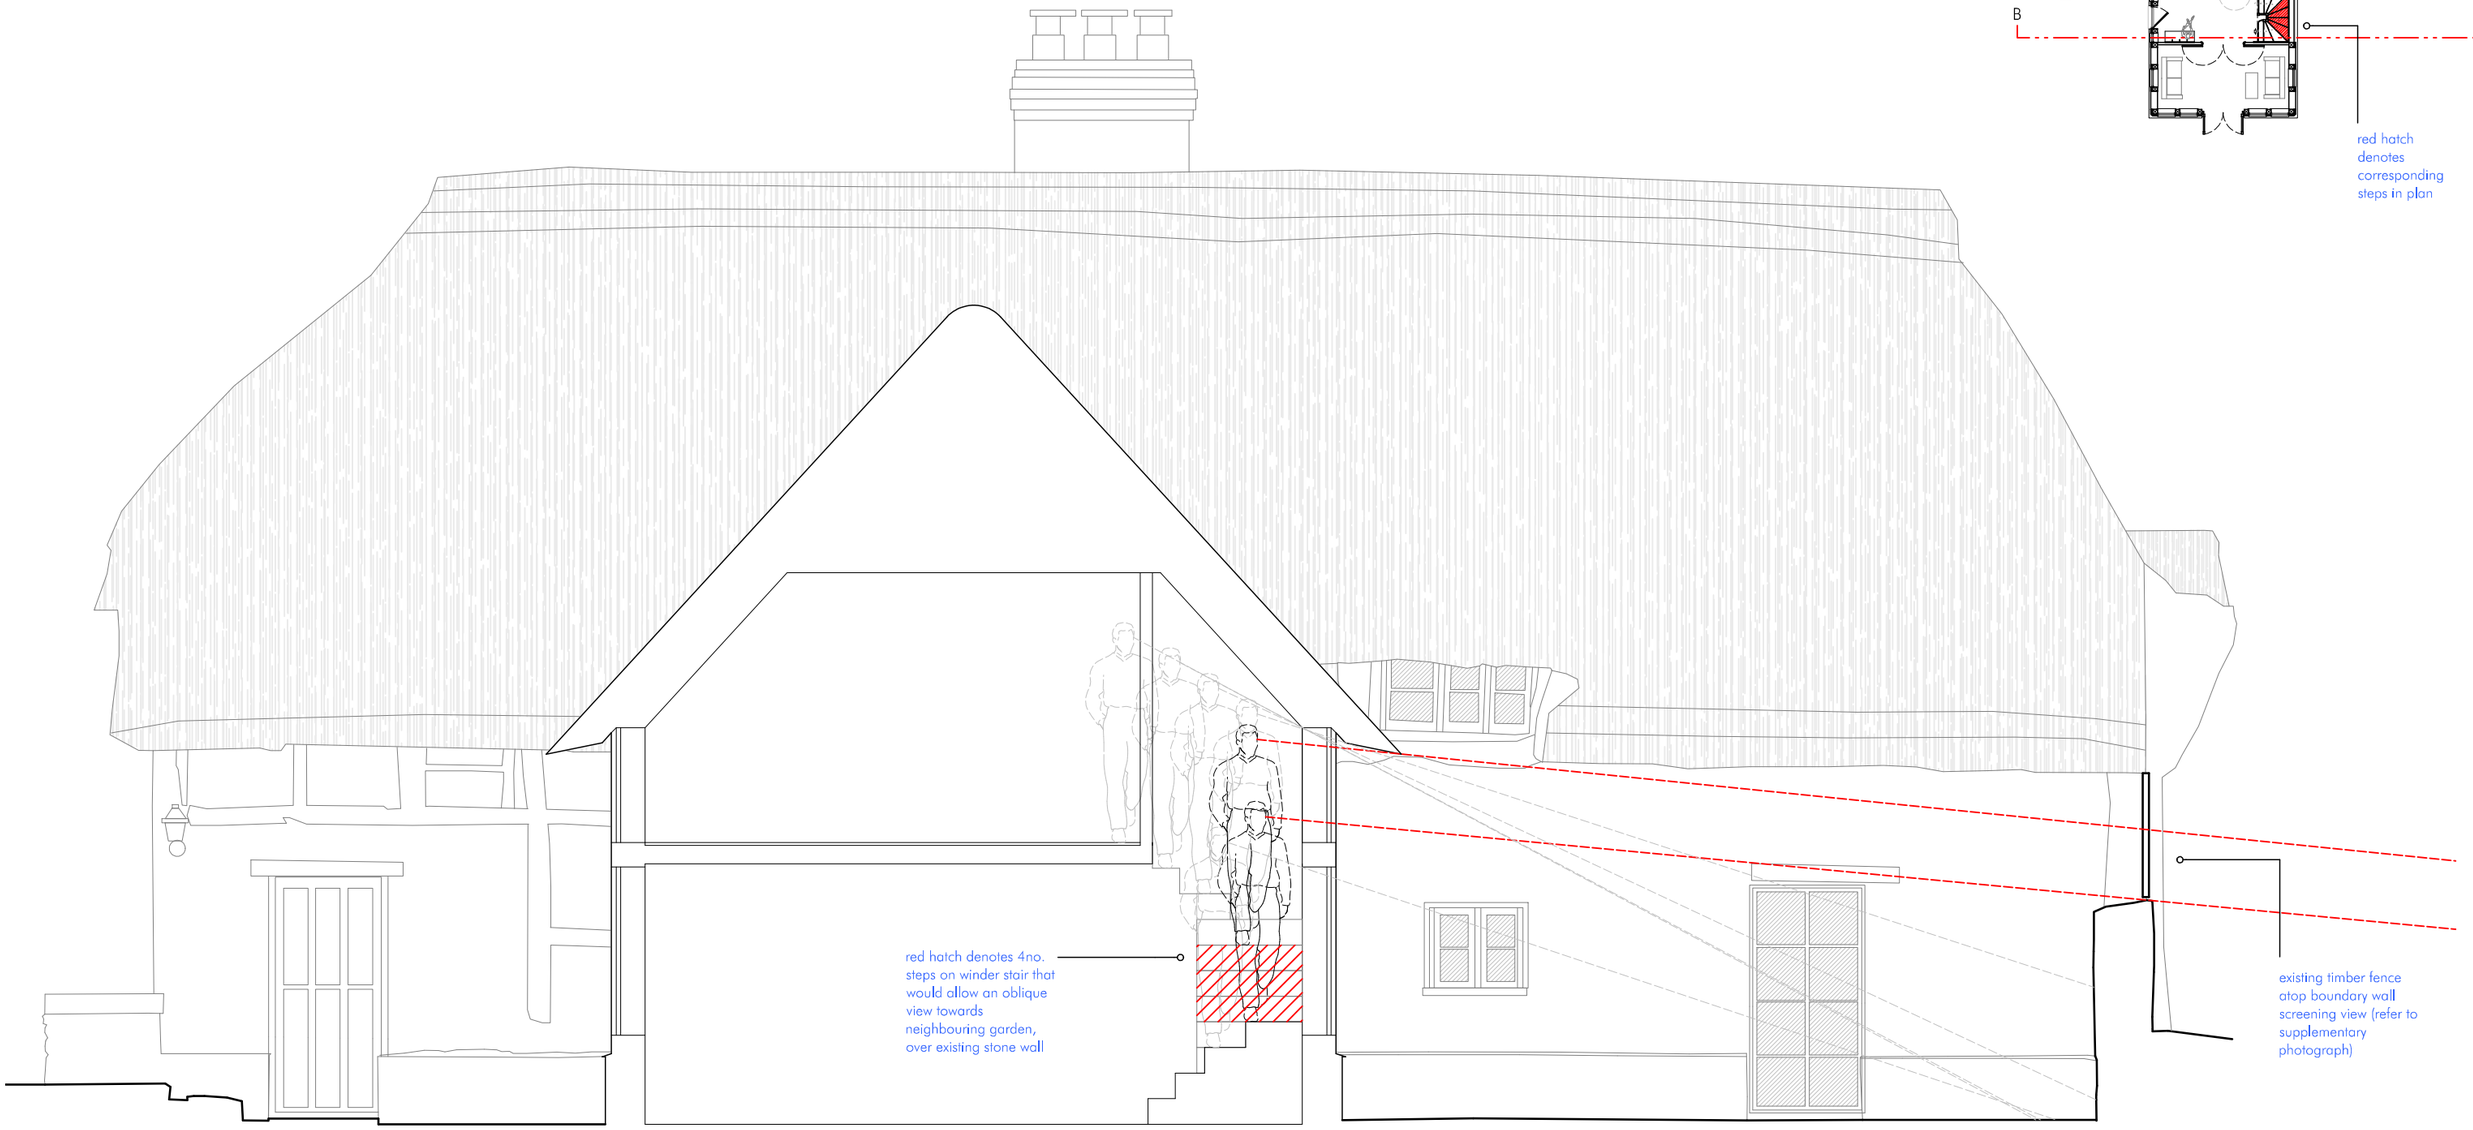

REVISIONS

RIBA Chartered Practice

© This drawing is the Copyright of PKA Architects Ltd
Registered in England and Wales No 8605083.
Do not rely on Scaled Dimensions- work to figured dimensions only. If in doubt - ASK
All dimensions to be checked on site by contractor
Work to existing building features where appropriate
Any OS copyright data on this drawing is reproduced under licence

THE Green REGISTER OF CONSTRUCTION PROFESSIONALS

FILE PATH C:\Users\44779\PKA Architects Ltd\TEAM PKA - Documents\Current Projects\2052 - Pat Holloway Cliffe Farm Cottage\05- Planning\2052 - Plan 1.dwg

DATE PRINTED Thursday, 30 November, 2023

CLIENT Pat Holloway

SITE Cliffe Farm Cottage, West Lavington

DRAWN BDS/cf DATE 30-11-2023 SCALE 1:50@A3

TITLE Proposed Drawings: Section BB

STATUS ISSUED FOR PLANNING APPLICATION

DRAWING NUMBER P4 _ 2052 - Plan 1.dwg

PKA ARCHITECTS
PKA Architects Ltd RIBA CHARTERED PRACTICE
Featherbrook, Whistley Road, Potterne, Devizes, Wiltshire. SN10 5TD
tel 01380-725688 peter@pka-architects.com www.pka-architects.com