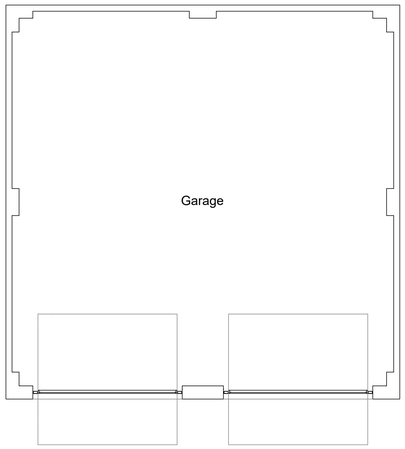

PROPOSED GROUND FLOOR PLAN - Double Garage

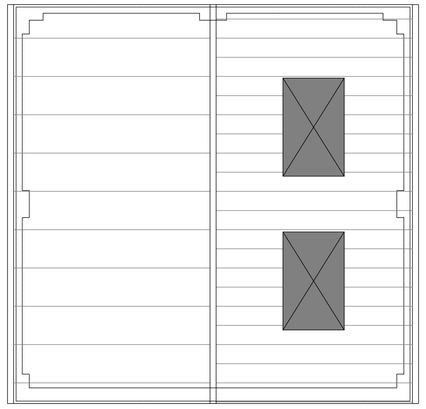

PROPOSED ROOF PLAN - Double Garage

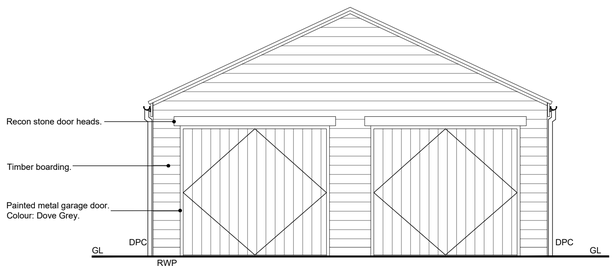

PROPOSED FRONT ELEVATION

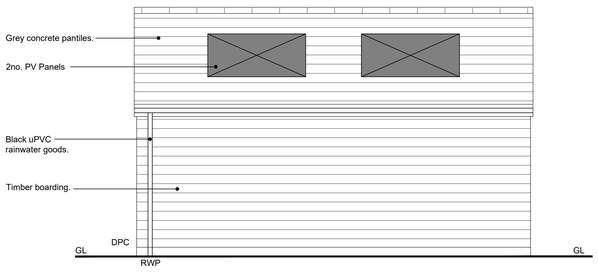

PROPOSED SIDE ELEVATION

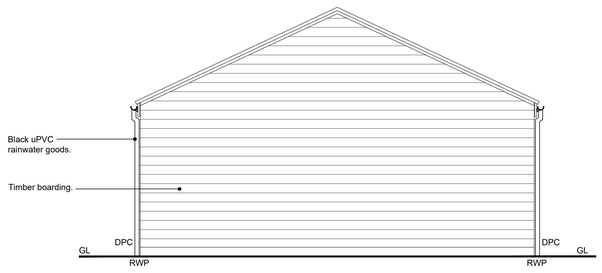

PROPOSED REAR ELEVATION

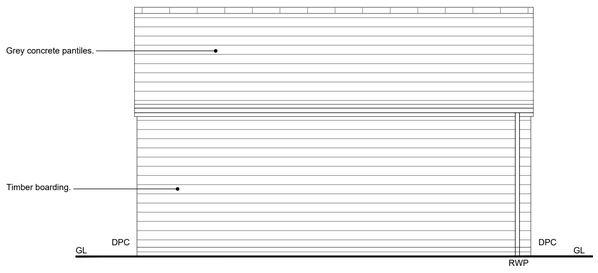

PROPOSED SIDE ELEVATION

Floor Areas:	
Ground Floor	- 37m²
Total	- 37m²

Rev	Date	Description

SCALE 1:50

0 1m 2m 3m 4m 5m

• All drawings are copyright
• Report all discrepancies to project administrator
• Do not scale drawing for construction purposes
• All dimensions to be checked on site

Project Title
Long View,
Causeway End,
Brinkworth,
SN15 5DN.

Client
-

Ian Sullivan Architecture Ltd
101 Victoria Road, Swindon, Wiltshire SN1 3BD.
Tel/Fax 01793 612663 - E-mail:- info@iansullivanarchitecture.co.uk

Drawing Title
PROPOSED GARAGE PLANS

Job No	Drawing No	Rev
3103	127	-

Scale	Drawn	Chkd	Date
1 : 50 @ A1	MT	ISA	Nov' 2023