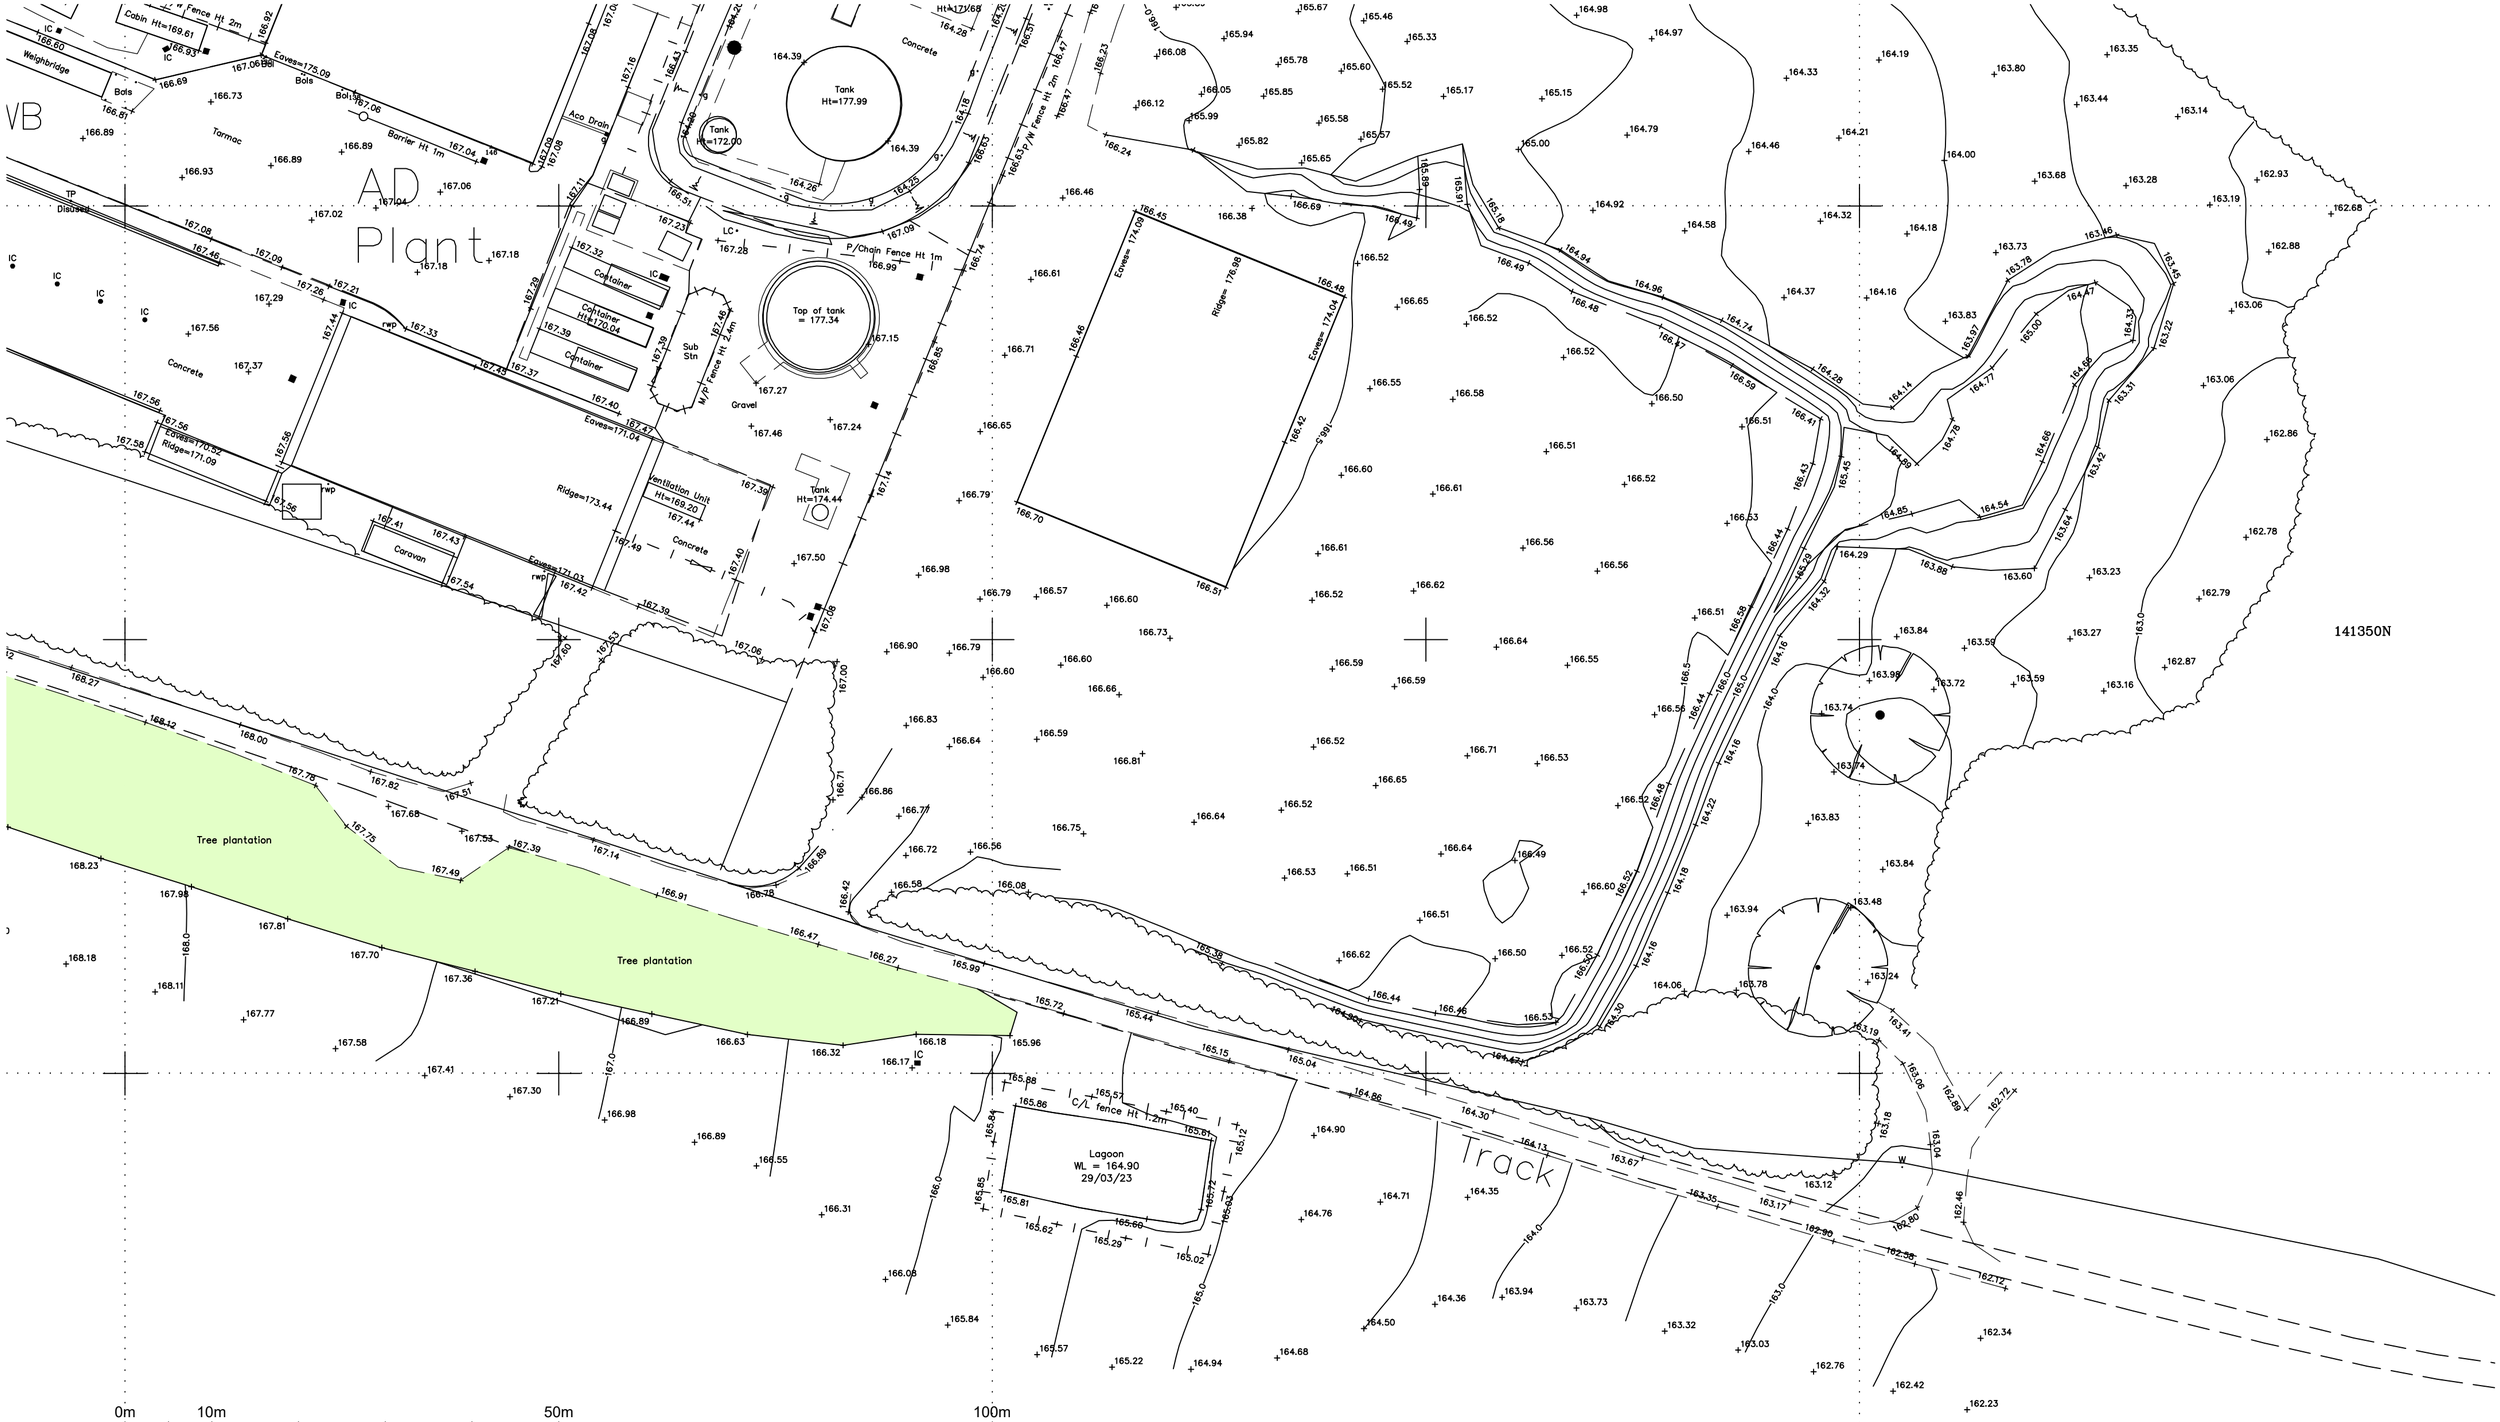

Rev No.	Revision Note.	Date	Drawn	Checked

NUMBER - REV - CLIENT - PROJECT
01977-00 - A - JM Stratton & Co - East Codford Down

TITLE
Existing Site Plan

DATE	SHEET	SCALE
20.11.23	03	1:500
DRN BY: AW	CHK BY: AW	PAPER SIZE: A2

BOURNE VALLEY ASSOCIATES
ANDOVER LANE FARM
FABERSTOWN
ANDOVER
HAMPSHIRE
SP11 9PE
Tel: 01264 850159
Email: info@bournevalley.co.uk