

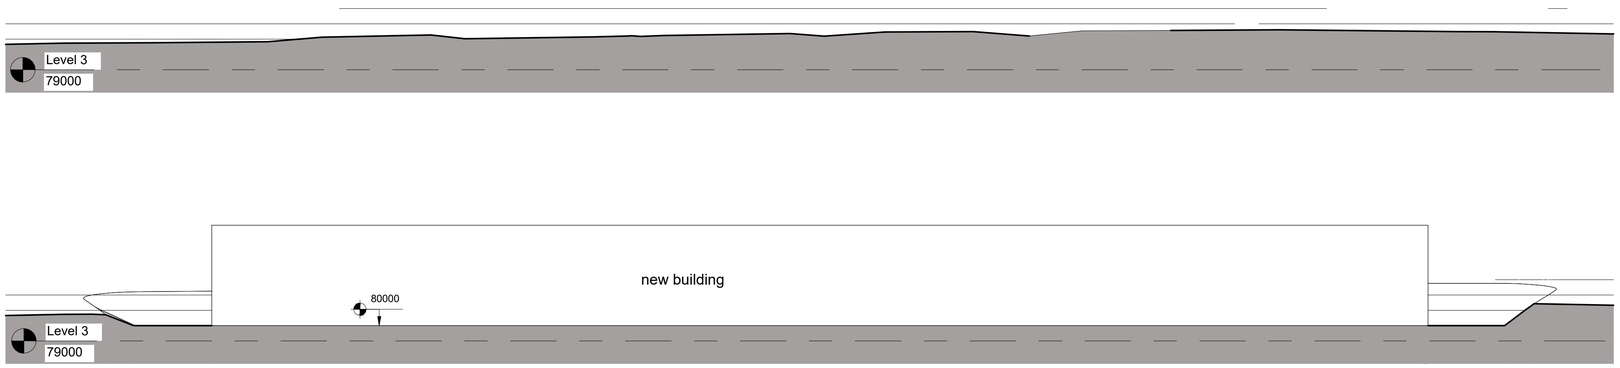

0m 5m 10m

Rev No.	Revision Note	Date	Drawn	Checked
B	Machinery building and site works added to plan	28.11.23	AW	AW

NUMBER - REV - CLIENT - PROJECT
01974-00 - B - JM Stratton & Co - Manor Farm

TITLE
Sections

DATE	SHEET	SCALE
28.11.23	03	1:200
DRN BY: AW	CHK BY: AW	PAPER SIZE: A1

BOURNE VALLEY ASSOCIATES
ANDOVER LANE FARM
FABERSTOWN
ANDOVER
HAMPSHIRE
SP11 9PE
Tel: 01264 850159
Email: info@bournevalley.co.uk