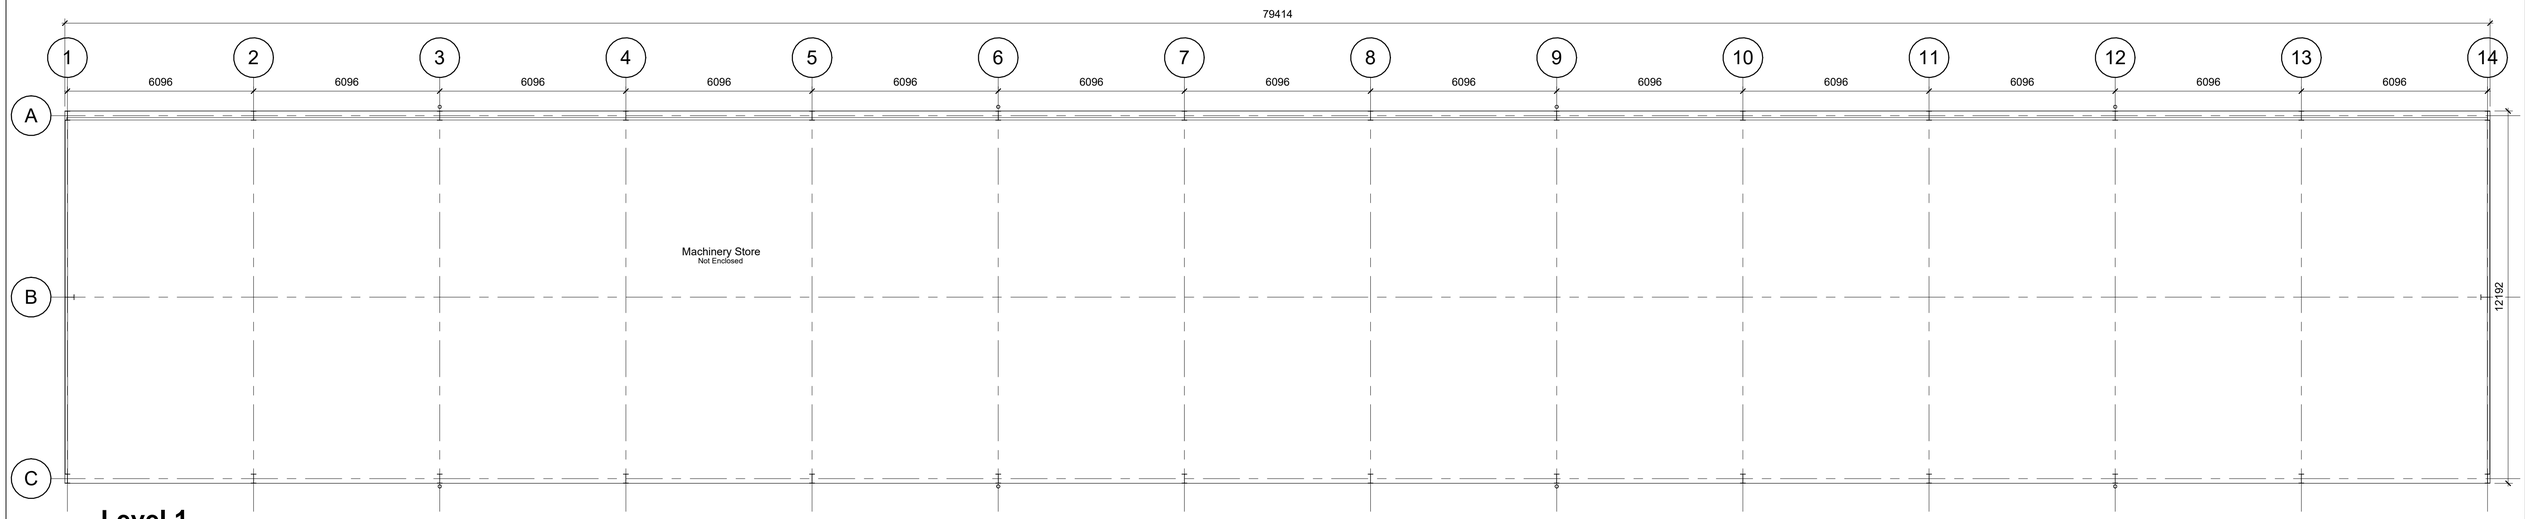

Level 1
1 : 100

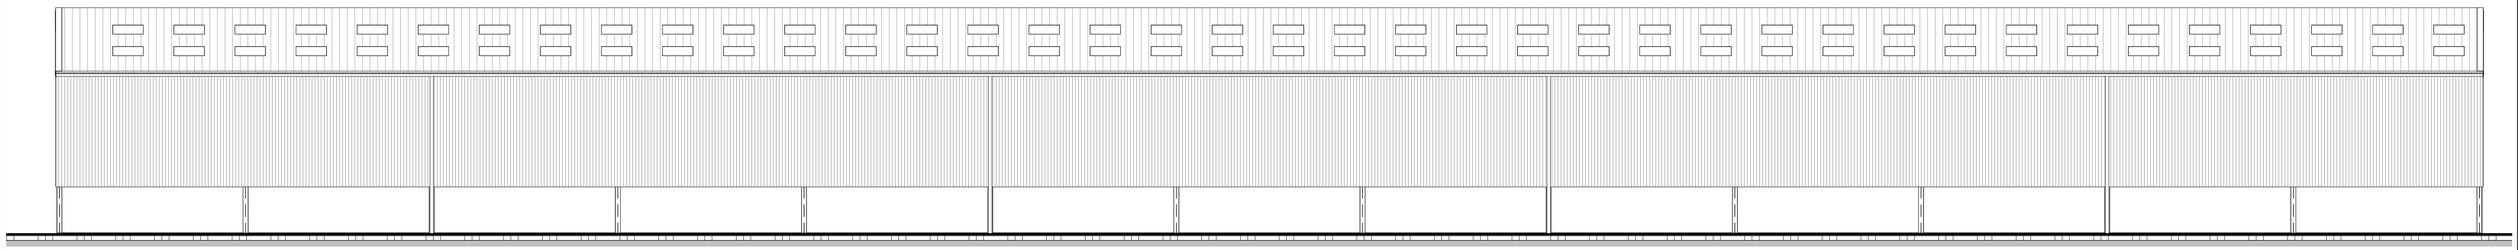

North
1 : 100

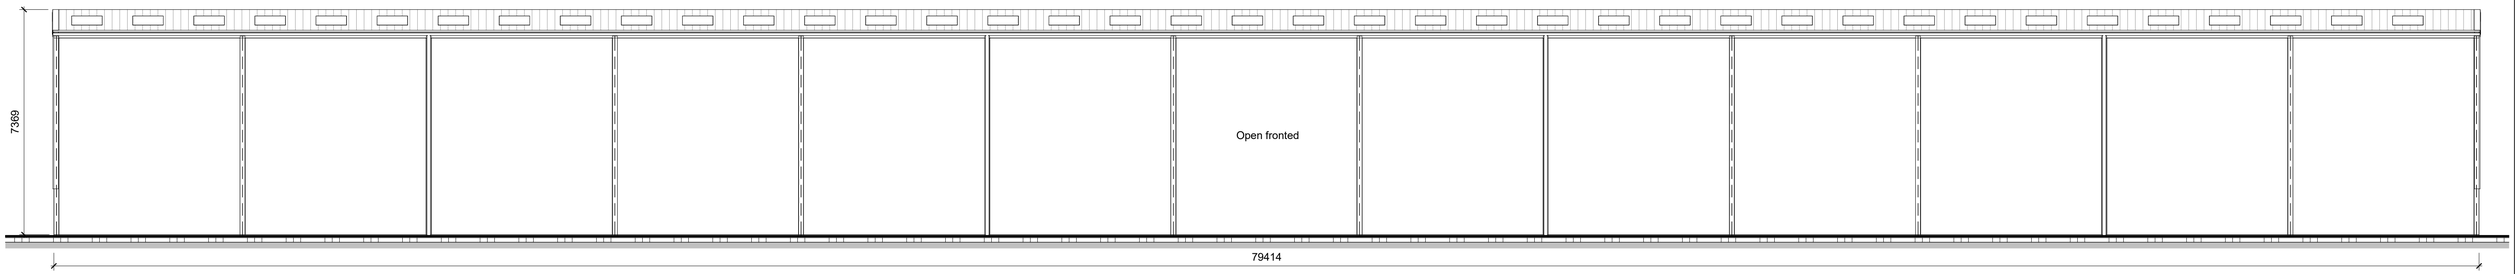

South
1 : 100

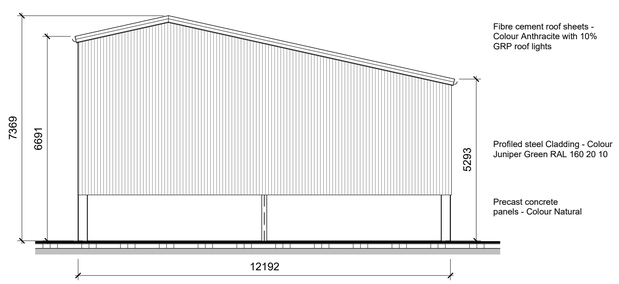

East
1 : 100

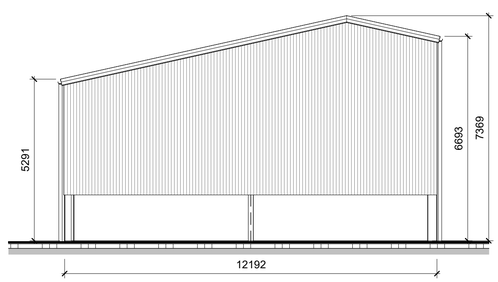

West
1 : 100

0m 2m 4m 6m 8m 10m

VISUAL SCALE 1:100 @ A1

Rev No.	Revision Note.	Date	Drawn	Checked

Project number 01974-01
Client Manor Farm
Project Machinery Store
Title Plan & Elevations
Date 16.11.23
Sheet 01
Scale 1 : 100
Drawn by AW
Checked by AW
Paper Size A1

BOURNE VALLEY ASSOCIATES
ANDOVER LANE FARM
FABERSTOWN
ANDOVER
HAMPSHIRE
SP11 9PE
Tel: 01264 850159
Email: info@bournevalley.co.uk