

SCALEBAR 1:25

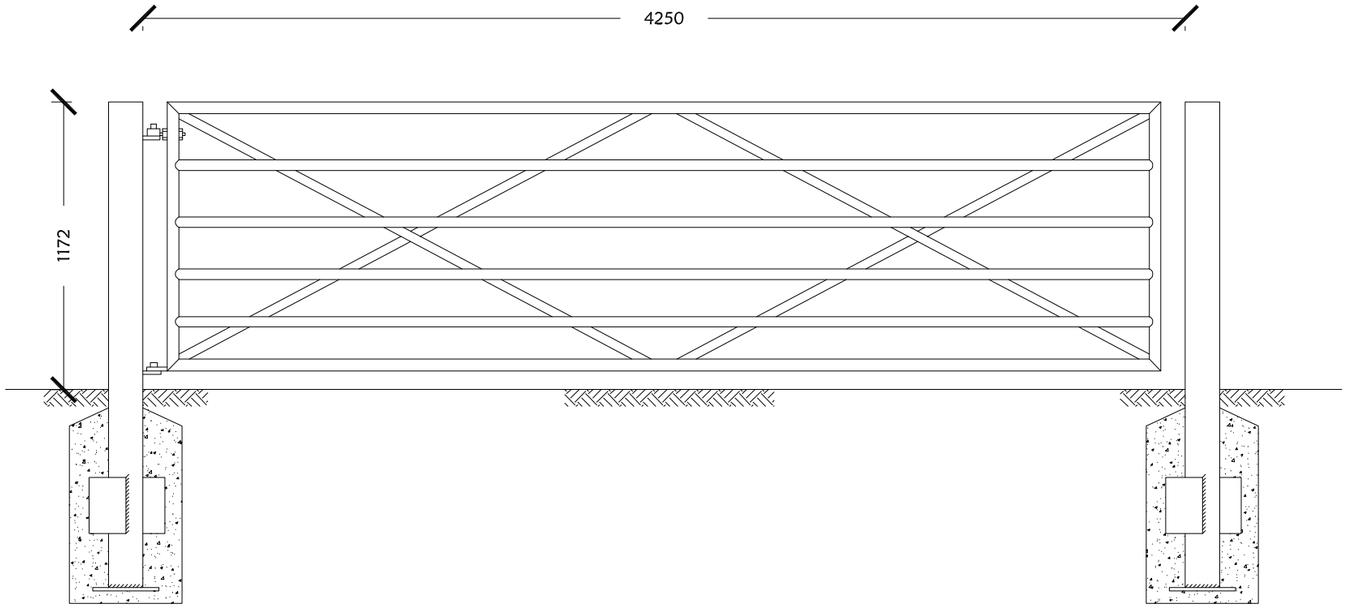

Project:

COPSE VIEW, STREET LANE
SEMLEY

Drawing Title:

PROPOSED FIELD GATE

Client:

MRS W WILLIAMS

Singleton Design

32 Castle Street, Newtown
Tisbury, Wiltshire, SP3 6SN

Tel. 01747 445045
e: singleton.design@btinternet.com

Scale: 1:25 @ A3

Drg No: P832/13 Rev: