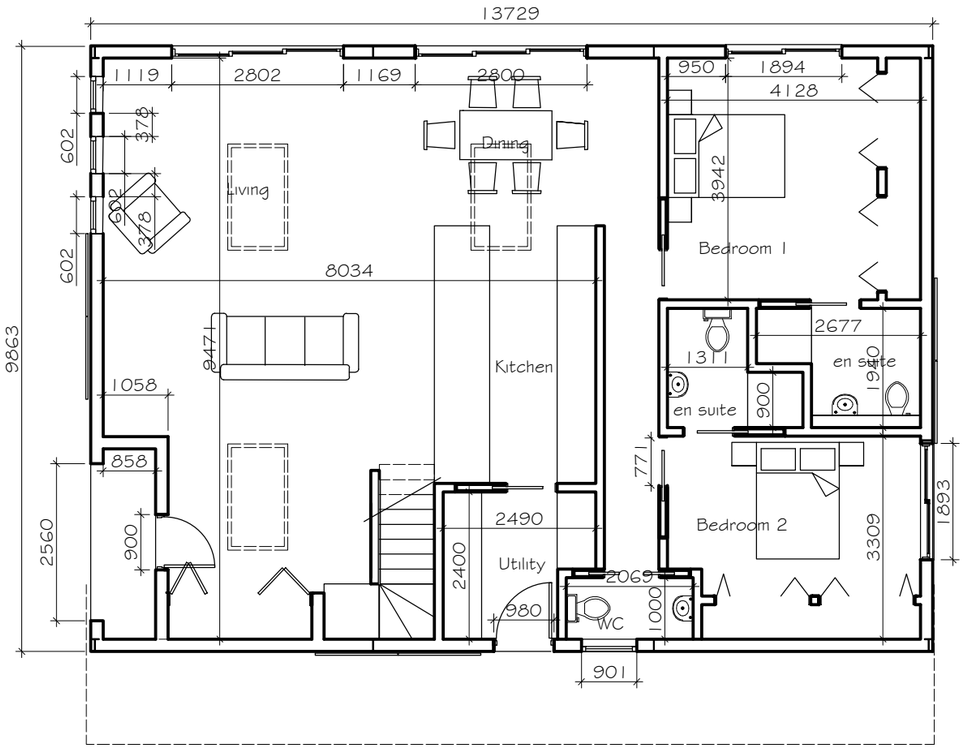

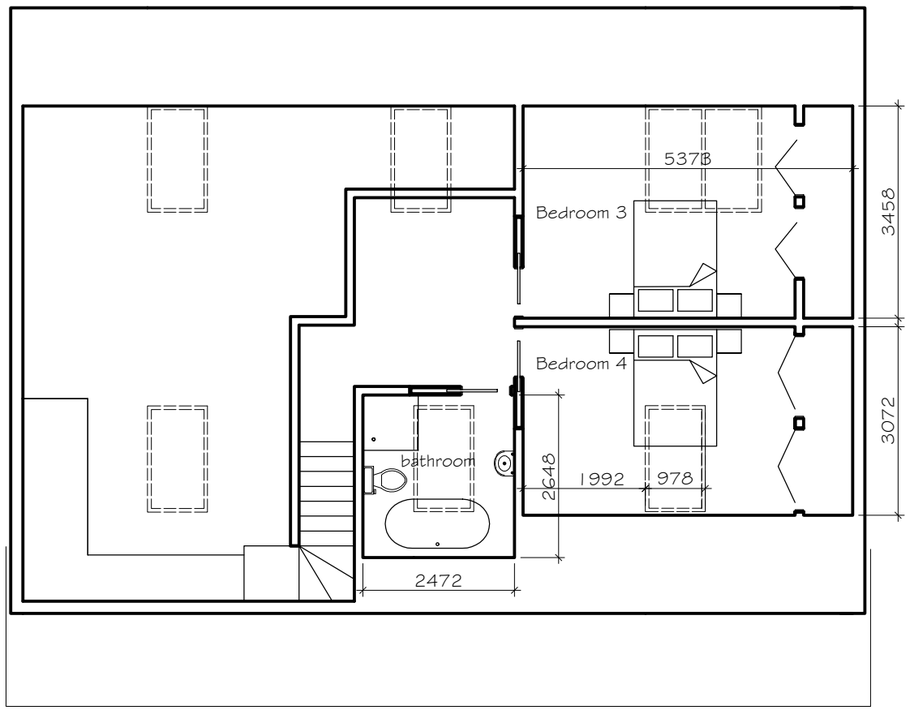



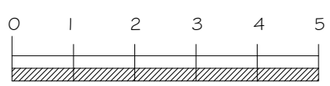

Metres

Floor Area - 192 square metres

Rev Date Notes

lpc

TOWN AND COUNTRY PLANNING DEVELOPMENT CONSULTANTS

LPC (TRULL) LTD.,
TRULL, TETBURY, GLOUCESTERSHIRE GL8 8SQ
Tel: 01285 841433 email: admin@lpctrull.com

Client
Mr & Mrs J Durr

Project
Godwins Farmhouse,
Rodbourne

Drawing
BARN CONVERSION
PROPOSED PLAN

Date: October 2021 Scale: 1:100 @ A3

Drawing Number
LPC 4086 PR 102