COPYRIGHT HAPTICITY ARCHITECTS LTD
REGISTERED IN ENGLAND AND WALES 10621680
THIS DRAWING IS THE PROPERTY OF HAPTICITY ARCHITECTS AND SHALL NOT BE REPRODUCED BY THIRD PARTIES WITHOUT WRITTEN CONSENT OF HAPTICITY LTD

THE CONTRACTOR SHALL VERIFY ALL DIMENSIONS AND LEVELS ON SITE AND REPORT ANY ERRORS/ DISCREPANCIES TO THE ARCHITECT

NOTES:

revision:	date:
C - Amendments to materiality and terrace	14/11/2023

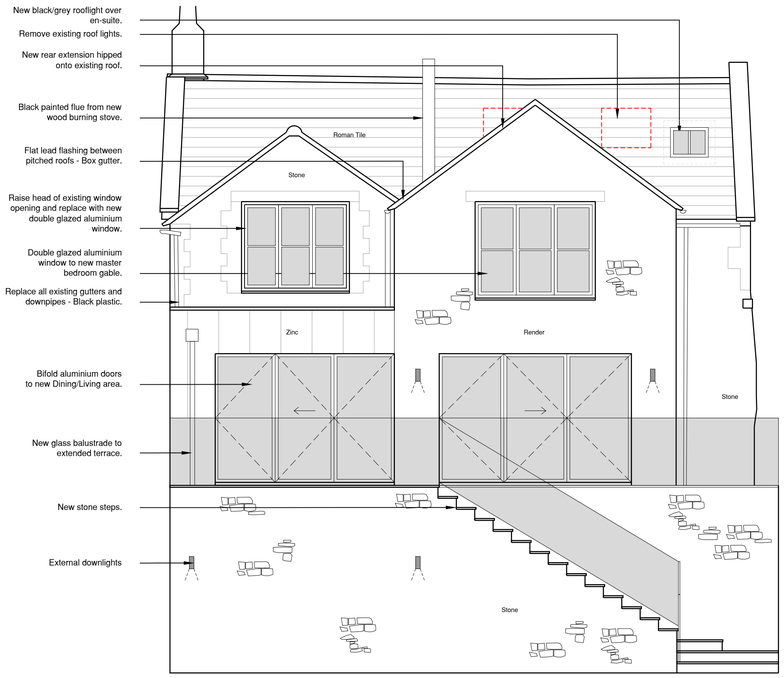

Proposed South West Elevation 1:50

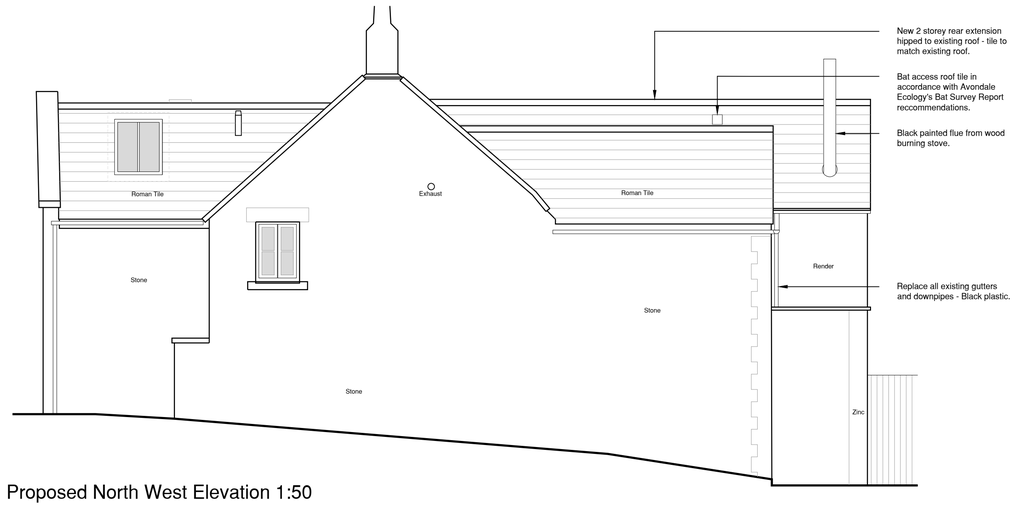

Proposed North West Elevation 1:50



Proposed North East Elevation 1:50



Proposed South East Elevation 1:50

0m 1m 2m 3m 4m 5m

Scale: 1:50

HAPTICITY
ARCHITECTS & INTERIORS
info@hapticity.co.uk / tel: 01225 443 679
Countess of Huntingdon's Chapel
Vineyards, BATH, BA1 5NA

drawing title:
PROPOSED ELEVATIONS

status:
PLANNING

project:
61 MURHILL,
LIMPLEY STOKE, BATH
BA2 7FG

date:	drwn/chkd:	
OCT 2023	NW/NC	
reference:	revision:	scale @ A1:
178 PL03	**C**	**1:50**