COPYRIGHT HAPTICITY ARCHITECTS LTD
REGISTERED IN ENGLAND AND WALES 10621680
THIS DRAWING IS THE PROPERTY OF HAPTICITY ARCHITECTS AND SHALL NOT BE REPRODUCED BY THIRD PARTIES WITHOUT WRITTEN CONSENT OF HAPTICITY LTD

THE CONTRACTOR SHALL VERIFY ALL DIMENSIONS AND LEVELS ON SITE AND REPORT ANY ERRORS/ DISCREPANCIES TO THE ARCHITECT

NOTES:

revision:	date:

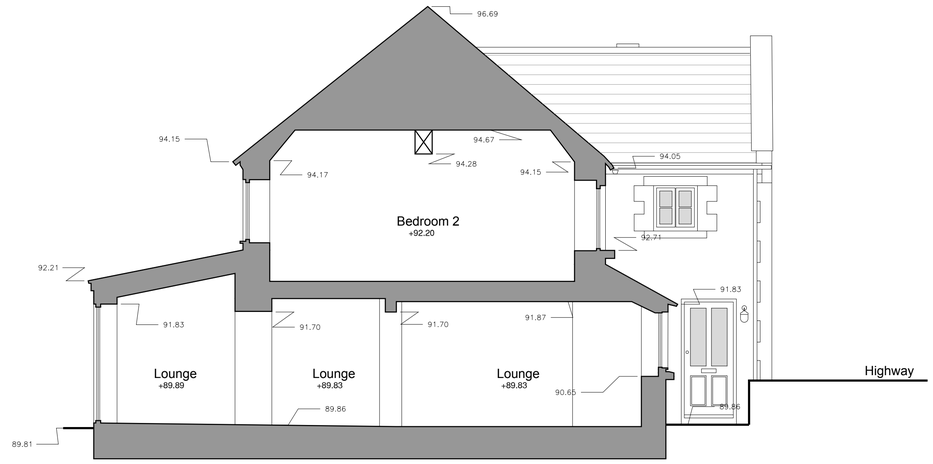

Existing Section AA 1:50

0m 1m 2m 3m 4m 5m

Scale: 1:50

KEY

EXISTING WALLS

PROPOSED WALLS

HAPTICITY
ARCHITECTS & INTERIORS
info@hapticity.co.uk / tel: 01225 443 679
Countess of Huntingdon's Chapel
Vineyards, BATH, BA1 5NA

drawing title:
EXISTING
SECTION AA

status:
PLANNING

project:
61 MURHILL,
LIMPLEY STOKE, BATH
BA2 7FG

date:	drwn/chkd:	
JULY 2022	NW/NC	
reference:	revision:	scale @ A1:
178 EX04	**A**	**1:50**