




DO NOT SCALE FROM THIS DRAWING. ALL DIMENSIONS TO BE CHECKED ON SITE PRIOR TO COMMENCEMENT. ANY DISCREPANCIES TO BE REPORTED IMMEDIATELY TO THE ARCHITECT.

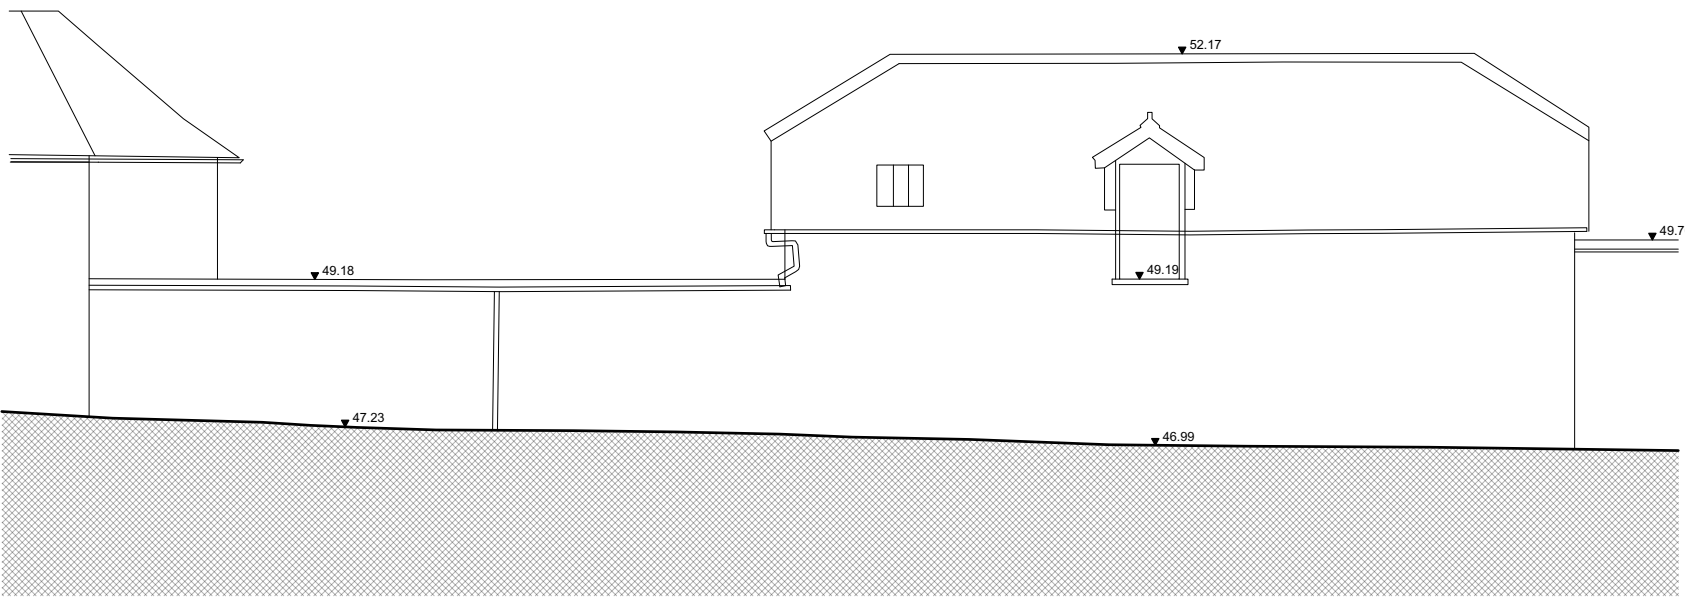


ELV
05 Existing Elevation
1:100

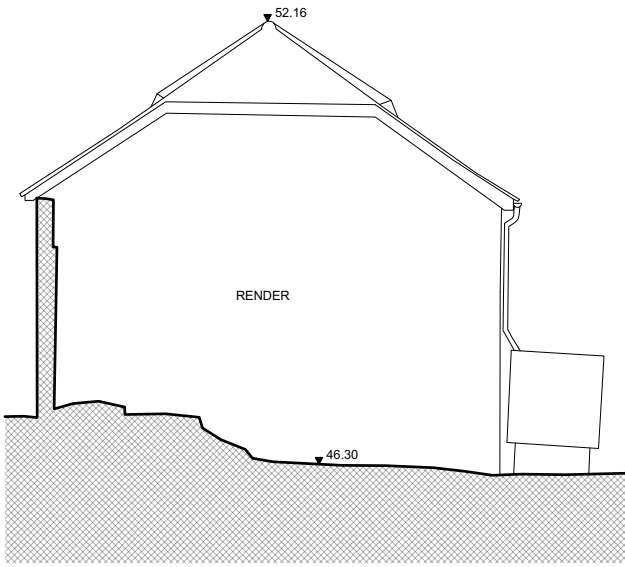


ELV
06 Existing Elevation
1:100

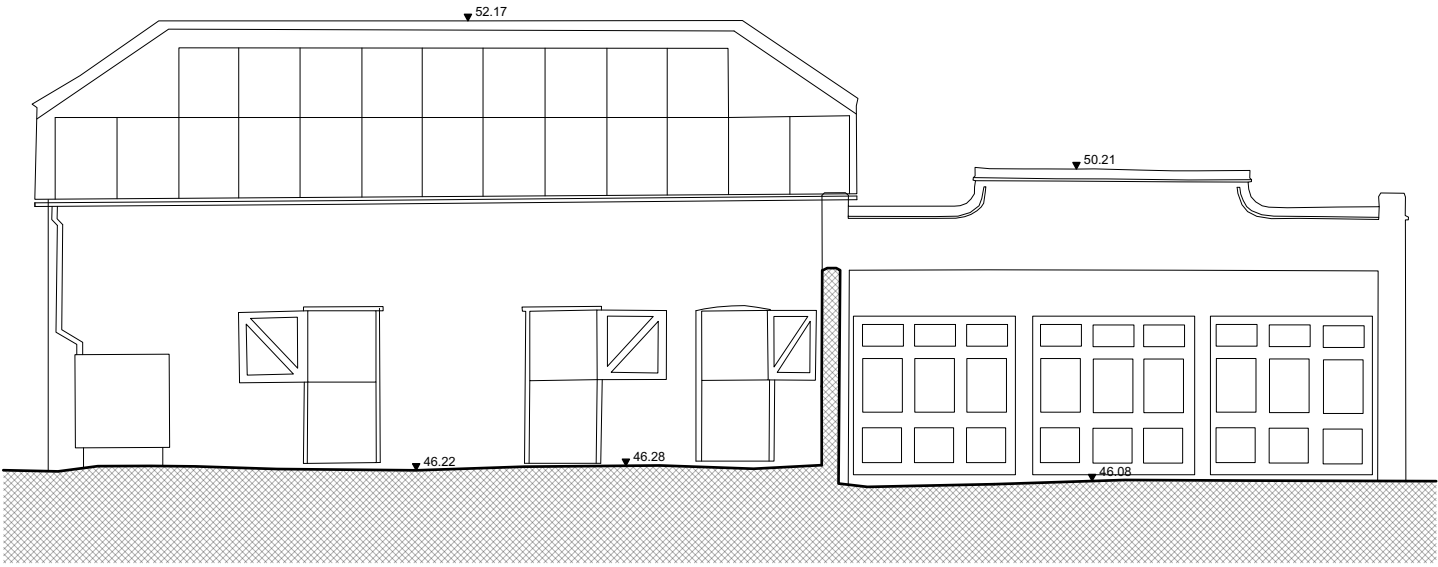


ELV
07 Existing Elevation
1:100

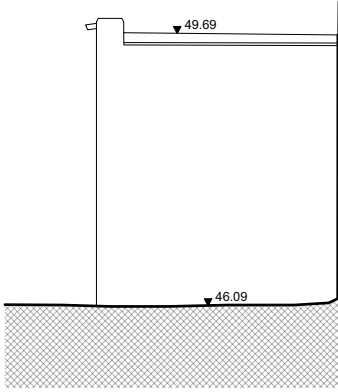


ELV
08 Existing Elevation
1:100

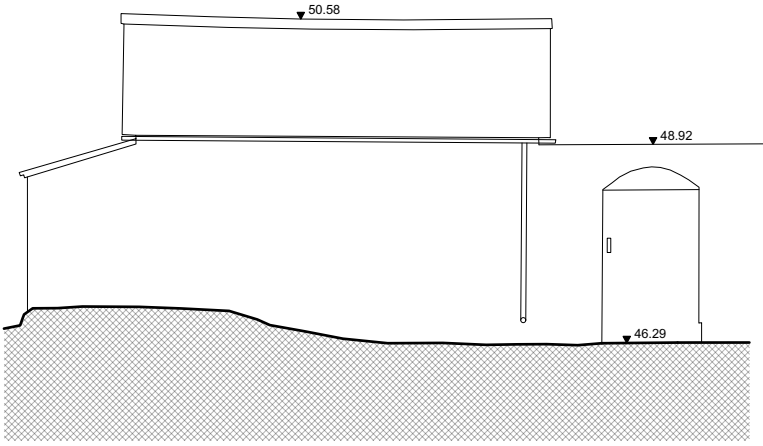


ELV
09 Existing Elevation
1:100

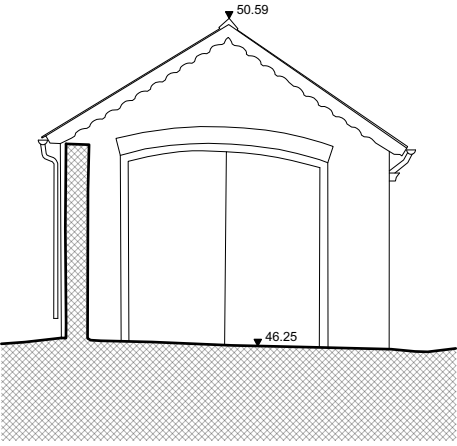


ELV
10 Existing Elevation
1:100

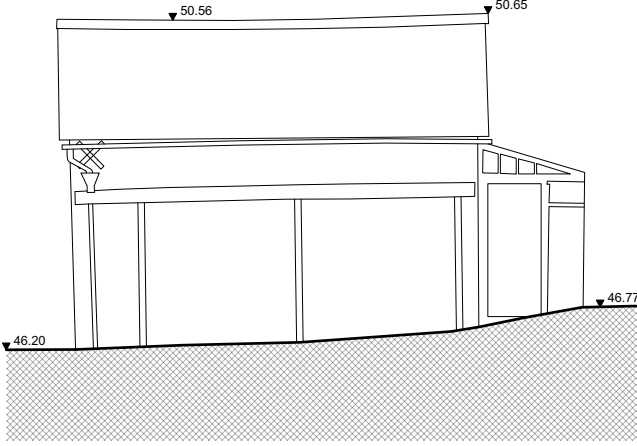


ELV
11 Existing Elevation
1:100

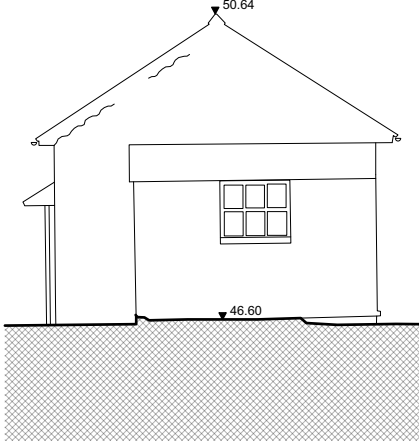

ELV
12 Existing Elevation
1:100

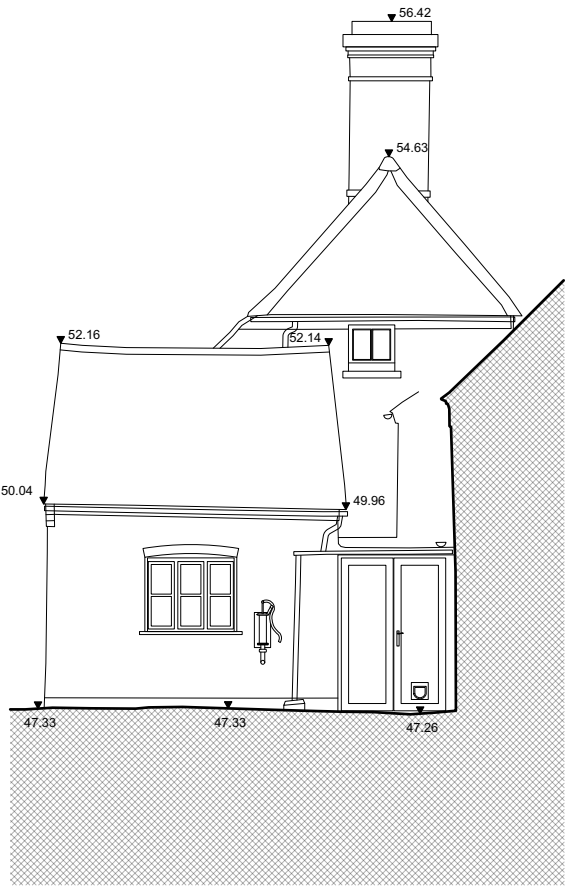

ELV
13A Existing Elevation
1:100

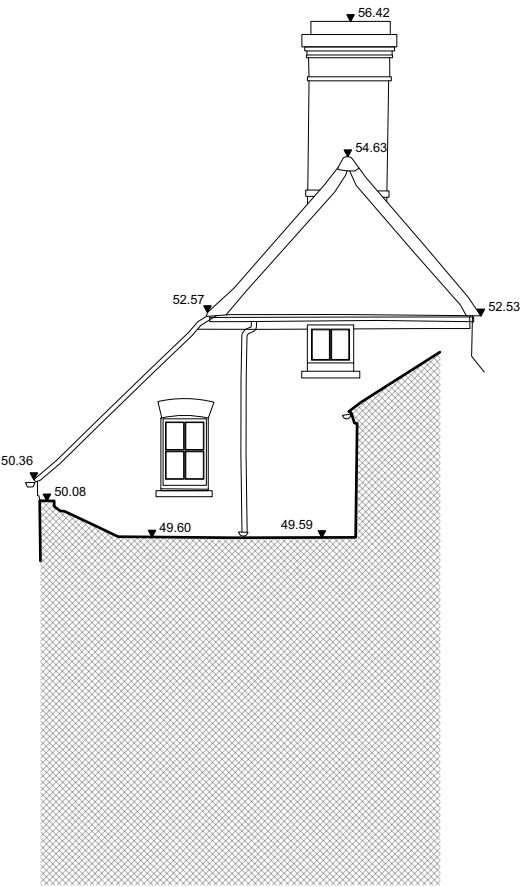

ELV
13B Existing Elevation
1:100

Rev A: 23/11/2023: Scale bar added.



PAUL STEVENS ARCHITECTURE LTD
Unit 3 Boathouse Meadow Business Park
Cherry Orchard Lane
Salisbury
Wiltshire
SP2 7LD

Tel No: 01722 349384

THIS DRAWING IS COPYRIGHT. IT MUST NOT BE COPIED, USED OR DISCLOSED TO THIRD PARTIES WITHOUT PRIOR PERMISSION.

PROJECT: **Elmfield House**
Petersfinger Road
Petersfinger
Salisbury
Wiltshire
SP5 3BZ

DRAWING: **Existing**
Elevations 02

SCALE: 1:100 @ A1
DATE: 11 2023

DESIGN: ☐ PLANNING: ☒ BLDG REGS: ☐
TENDER: ☐ CONSTRUCTION: ☐
DRAWN: DJH DATE: 17/11/2023
CHECKED: DATE:

JOB No: **963**

DWG No: **06** REV: **A**

CURRENT: ☐
SUPERSEDED: ☐