


DO NOT SCALE FROM THIS DRAWING. ALL DIMENSIONS TO BE CHECKED ON SITE PRIOR TO COMMENCEMENT. ANY DISCREPANCIES TO BE REPORTED IMMEDIATELY TO THE ARCHITECT.



**PLN** Existing SF Plan  
**01** 1:100

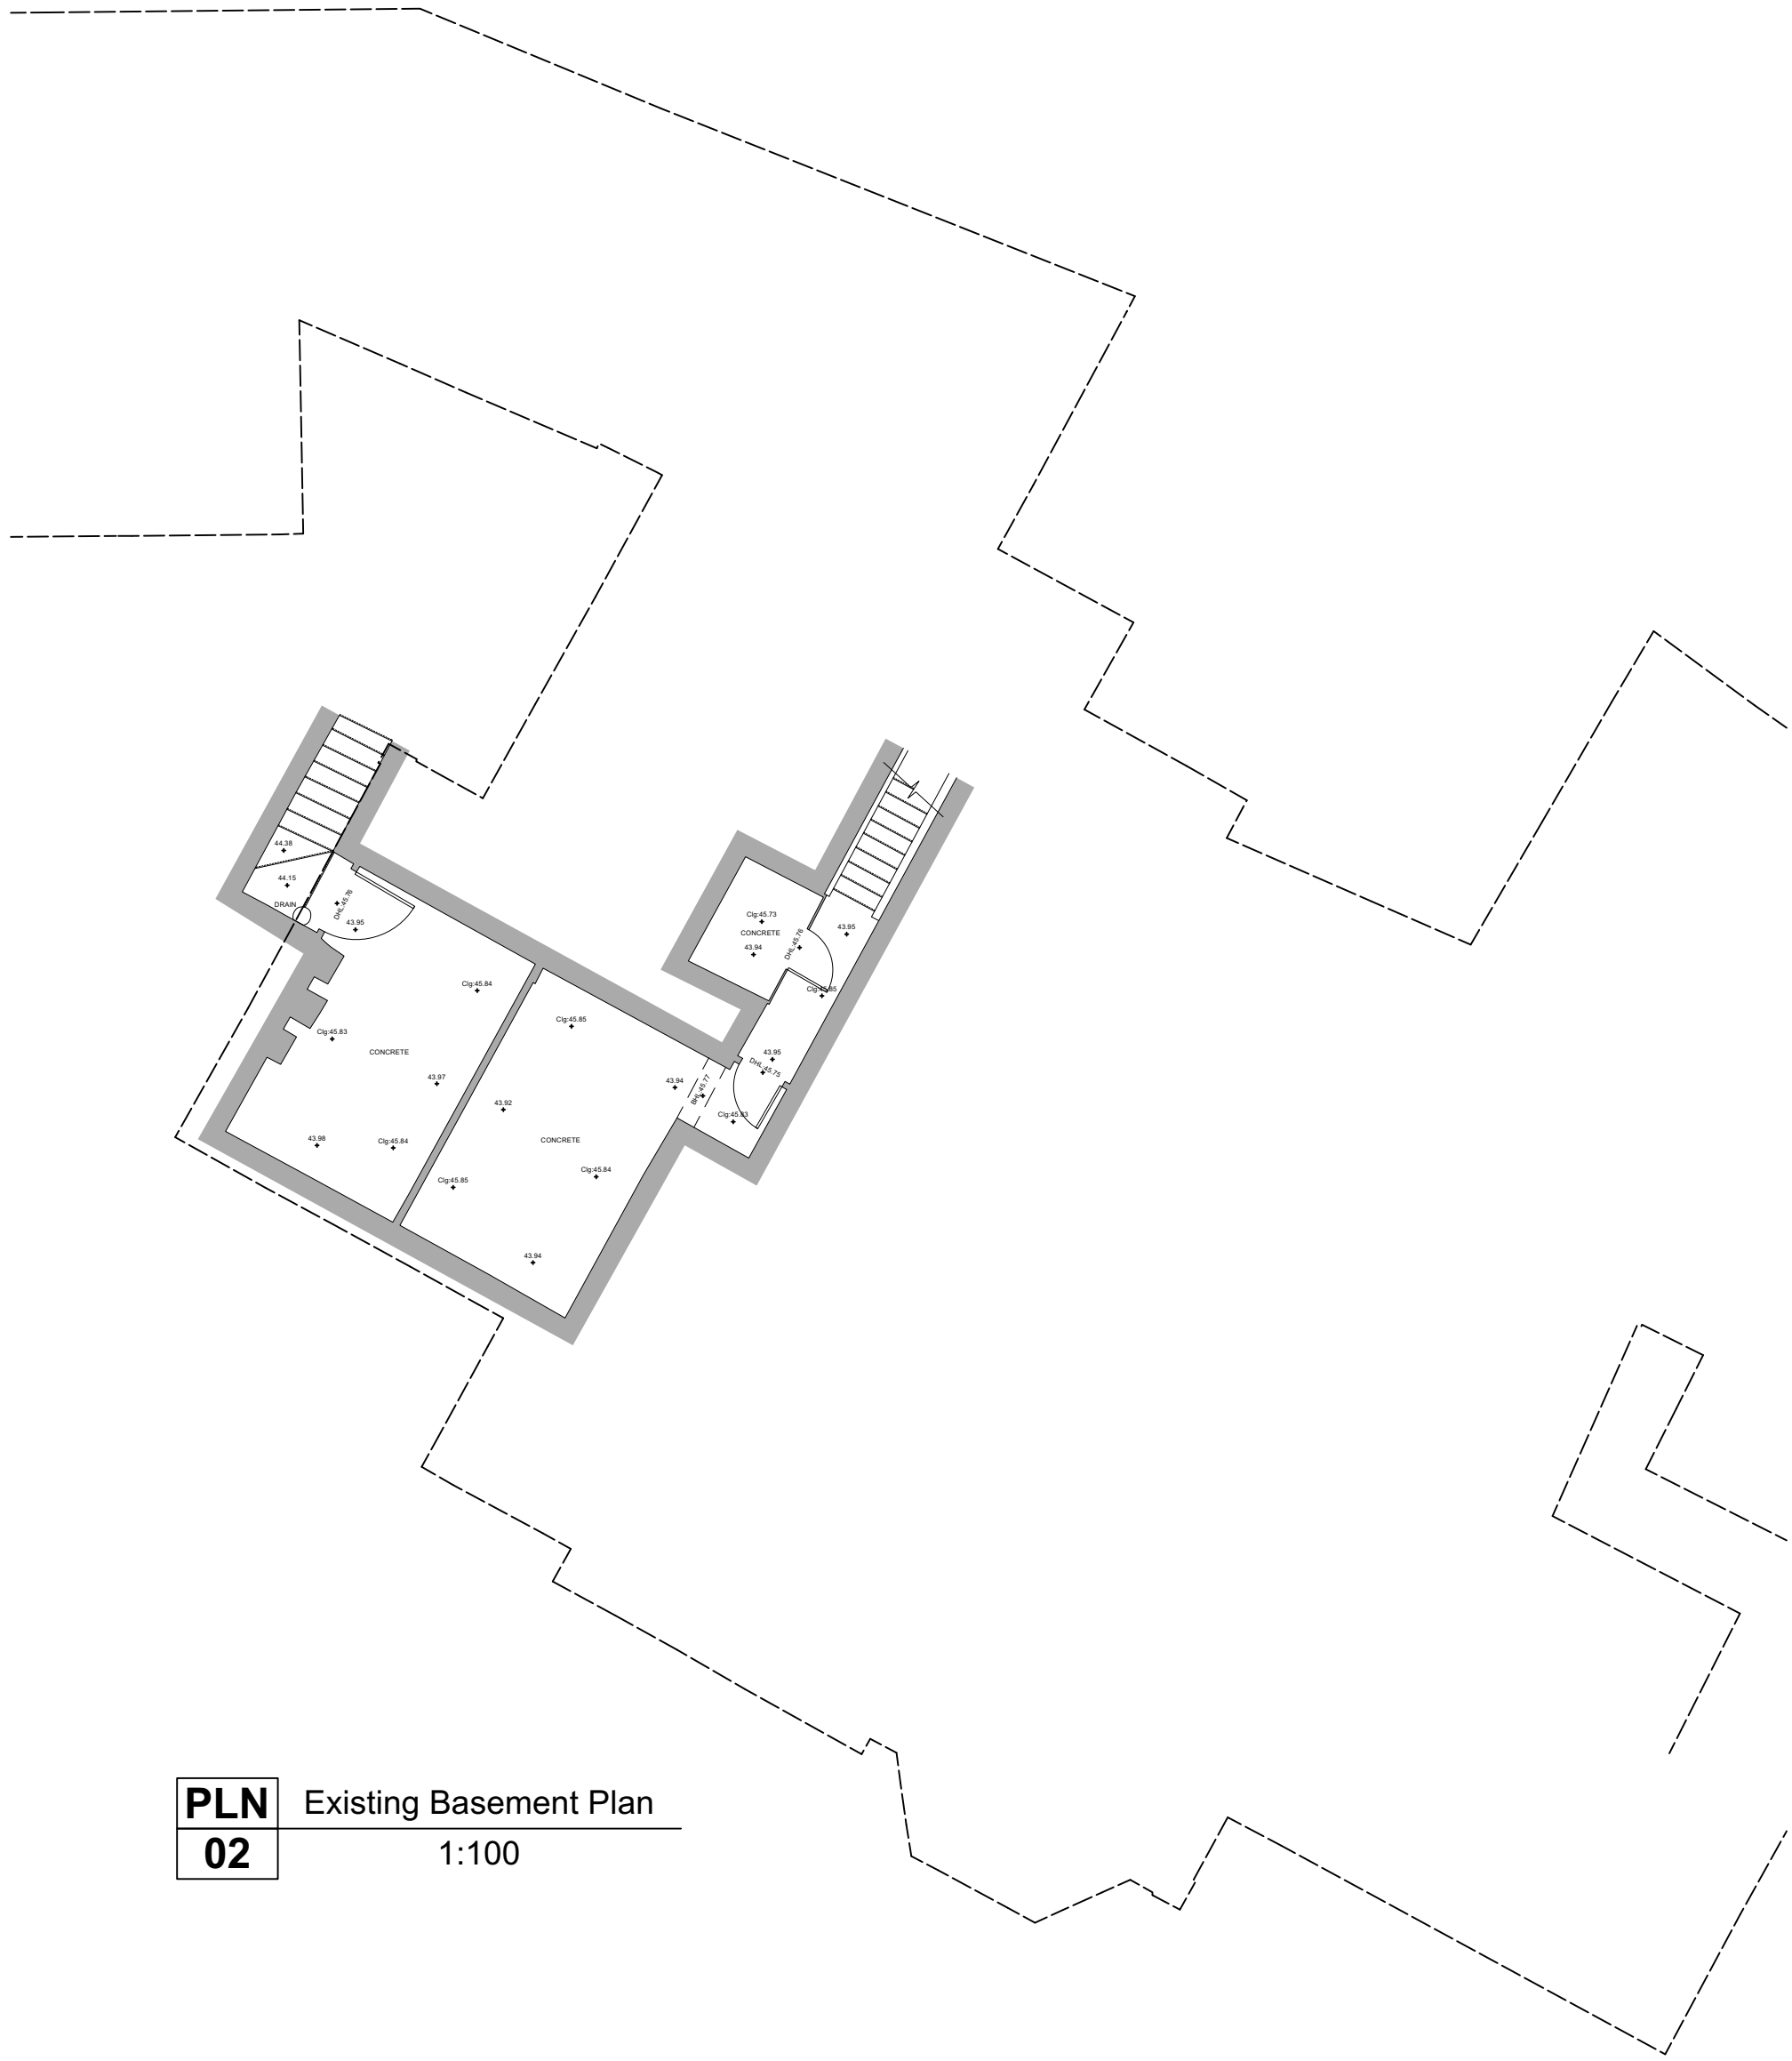

**PLN** Existing Basement Plan  
**02** 1:100



**PAUL STEVENS ARCHITECTURE LTD**  
Unit 3 Boathouse Meadow Business Park  
Cherry Orchard Lane  
Salisbury  
Wiltshire  
SP2 7LD

Tel No: 01722 349384  
THIS DRAWING IS COPYRIGHT. IT MUST NOT BE COPIED, USED OR DISCLOSED TO THIRD PARTIES WITHOUT PRIOR PERMISSION.

PROJECT: Elmfield House  
Petersfinger Road  
Petersfinger  
Salisbury  
Wiltshire  
SP5 3BZ  
DRAWING: Existing  
SF & Basement Plan  
Elmfield House

SCALE: 1:100 @ A1  
DATE: 11 2023

DESIGN: ☐ PLANNING: ☒ BLDG REGS: ☐  
TENDER: ☐ CONSTRUCTION: ☐  
DRAWN: DJH DATE: 17/11/2023

CHECKED: DATE:

JOB No: 963

DWG No: 04 REV: -

CURRENT: ☐  
SUPERSEDED: ☐