




DO NOT SCALE FROM THIS DRAWING ALL
DIMENSIONS TO BE CHECKED ON SITE PRIOR TO
COMMENCEMENT. ANY DISCREPANCIES TO BE
REPORTED IMMEDIATELY TO THE ARCHITECT.

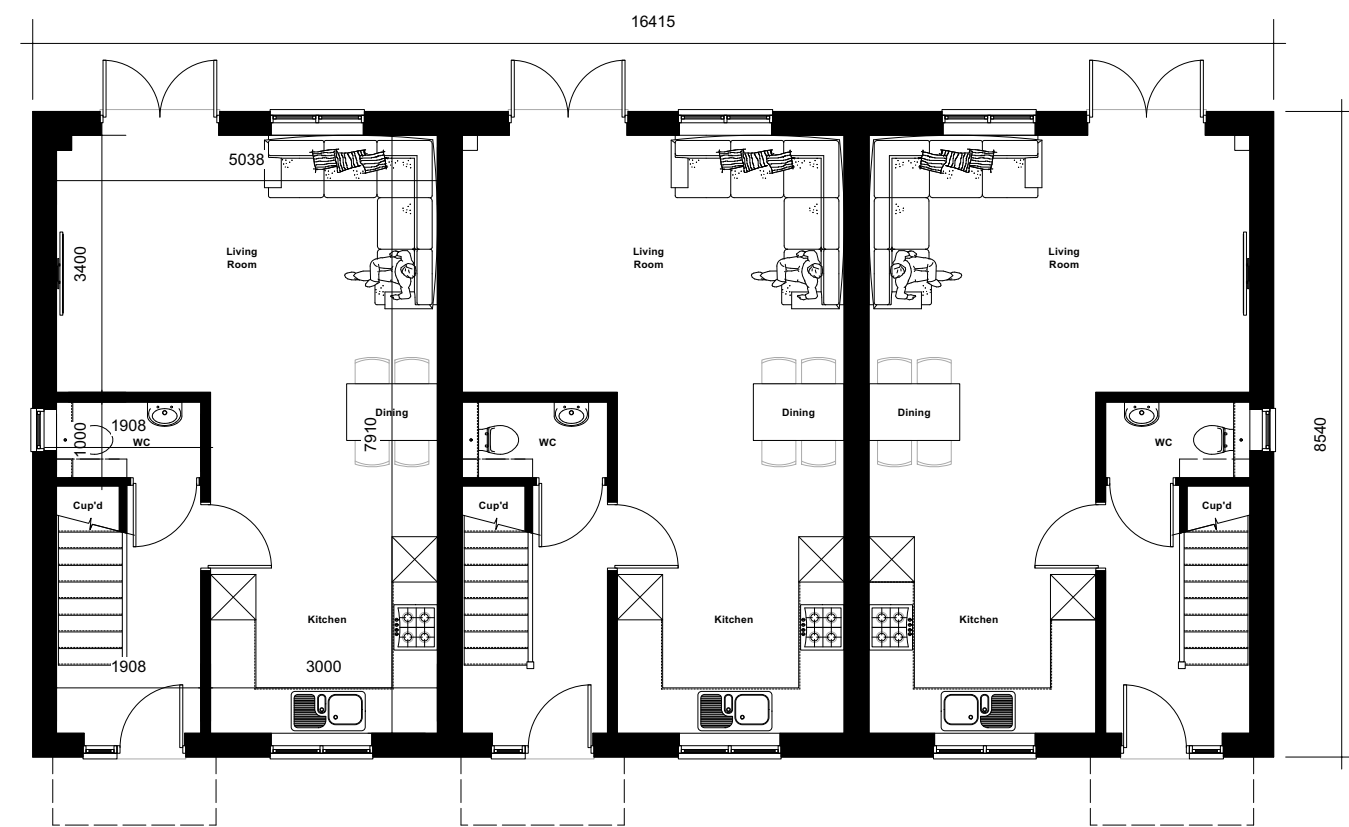


PLN	Proposed GF Plan
01	1:100

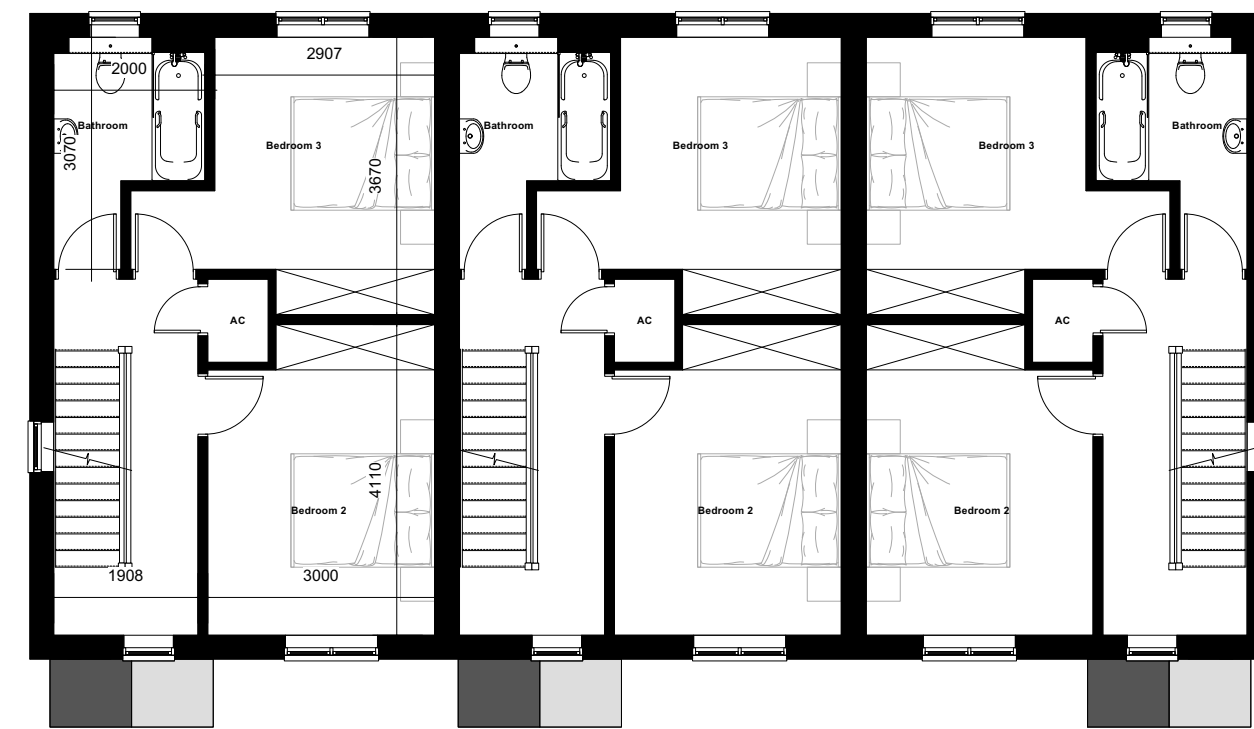

PLN	Proposed FF Plan
02	1:100

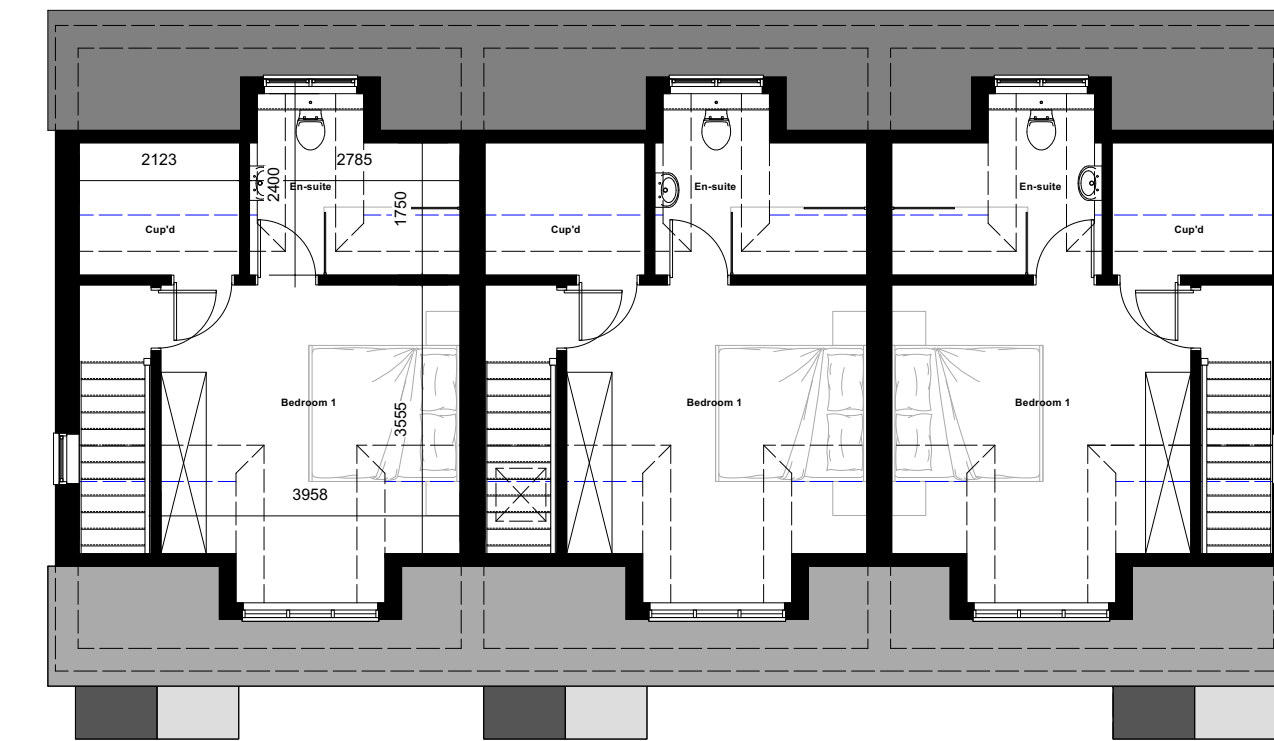


PLN	Proposed SF Plan
03	1:100

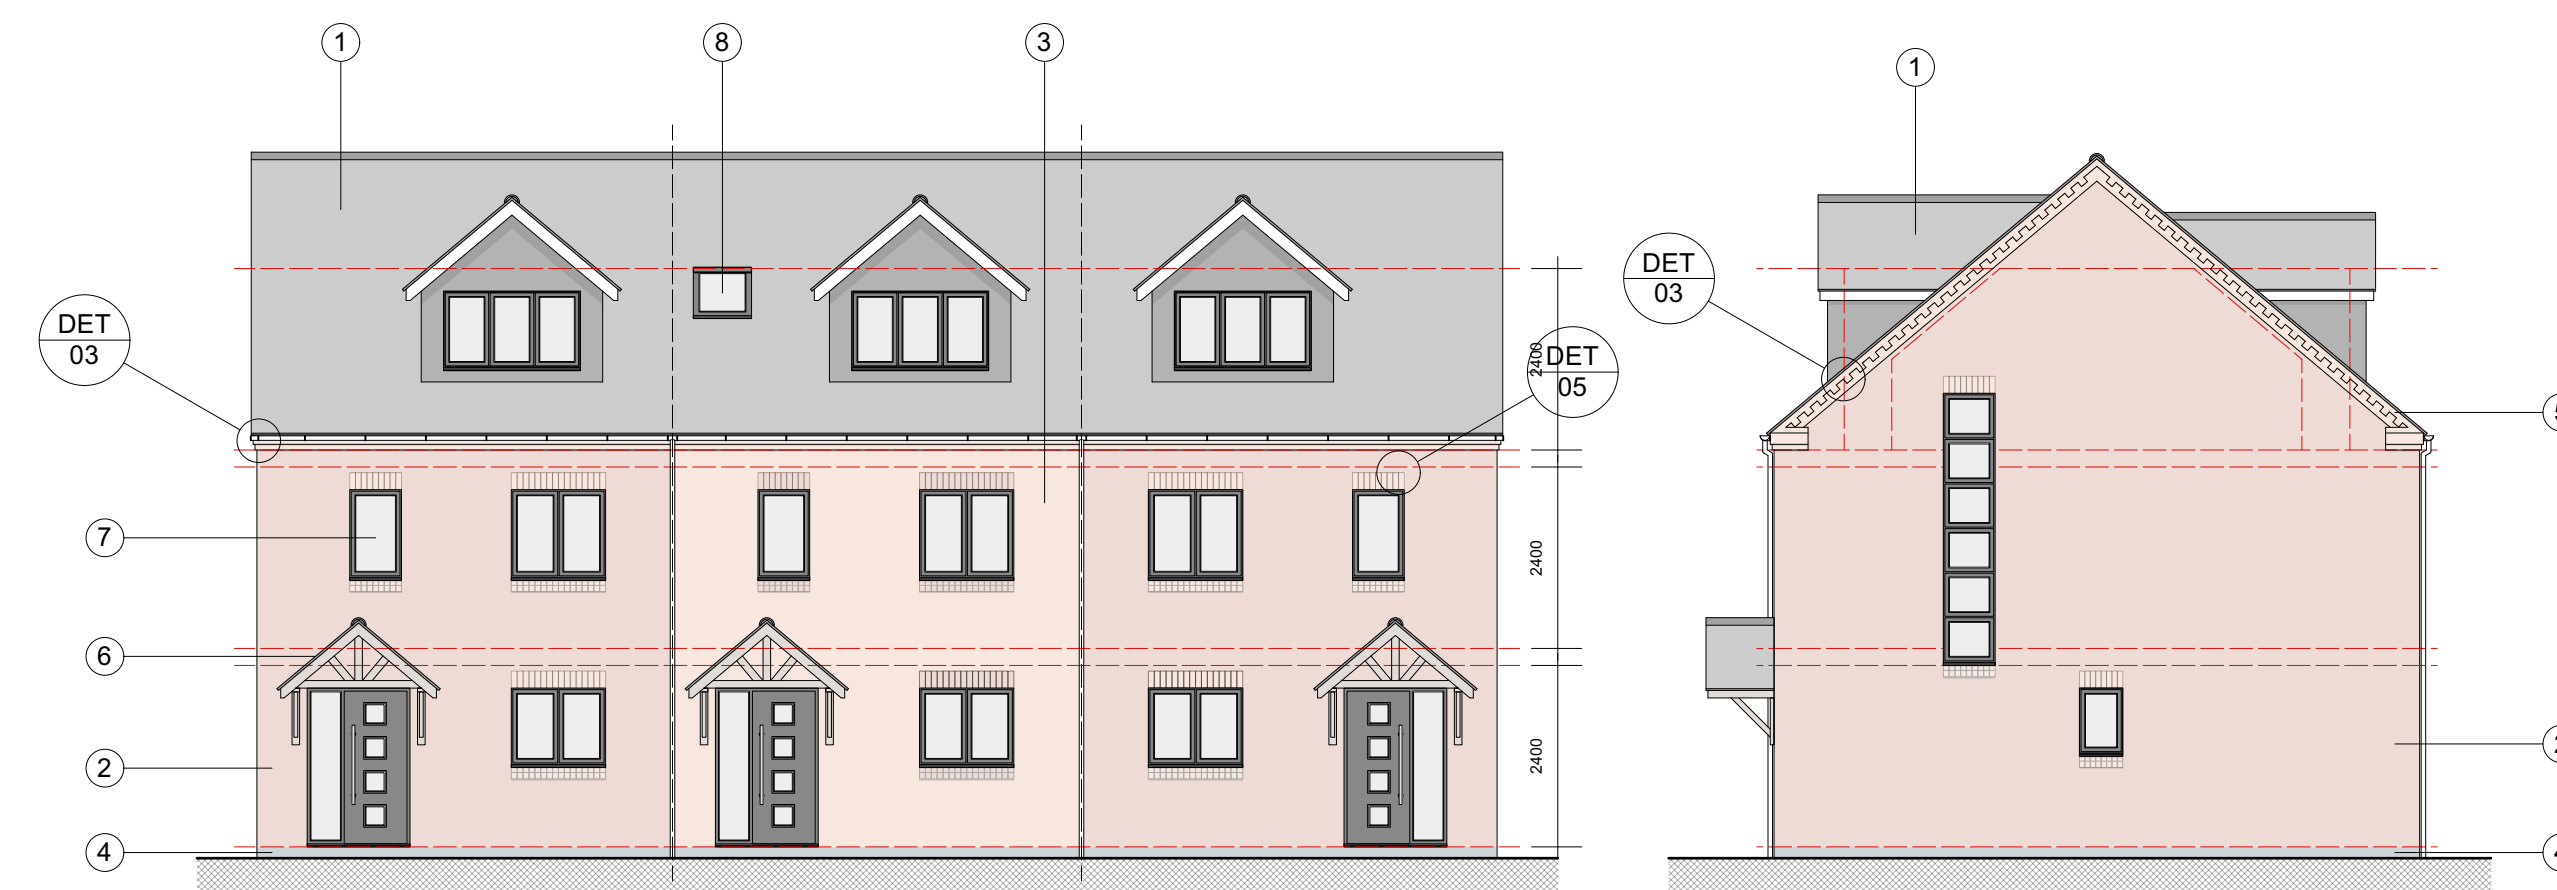



ELV	Proposed E Elevation
01	1:100

ELV	Proposed S Elevation
02	1:100

- 1 Slate Tiles
- 2 Red Multi Stock Brick
- 3 Orange Multi Stock Brick
- 4 Blue Engineering Brick Plinth
- 5 Brick Dentil Course
- 6 Timber Gallow Bracket Porch
- 7 UPVC Flush Casement Windows
- 8 Rooflight

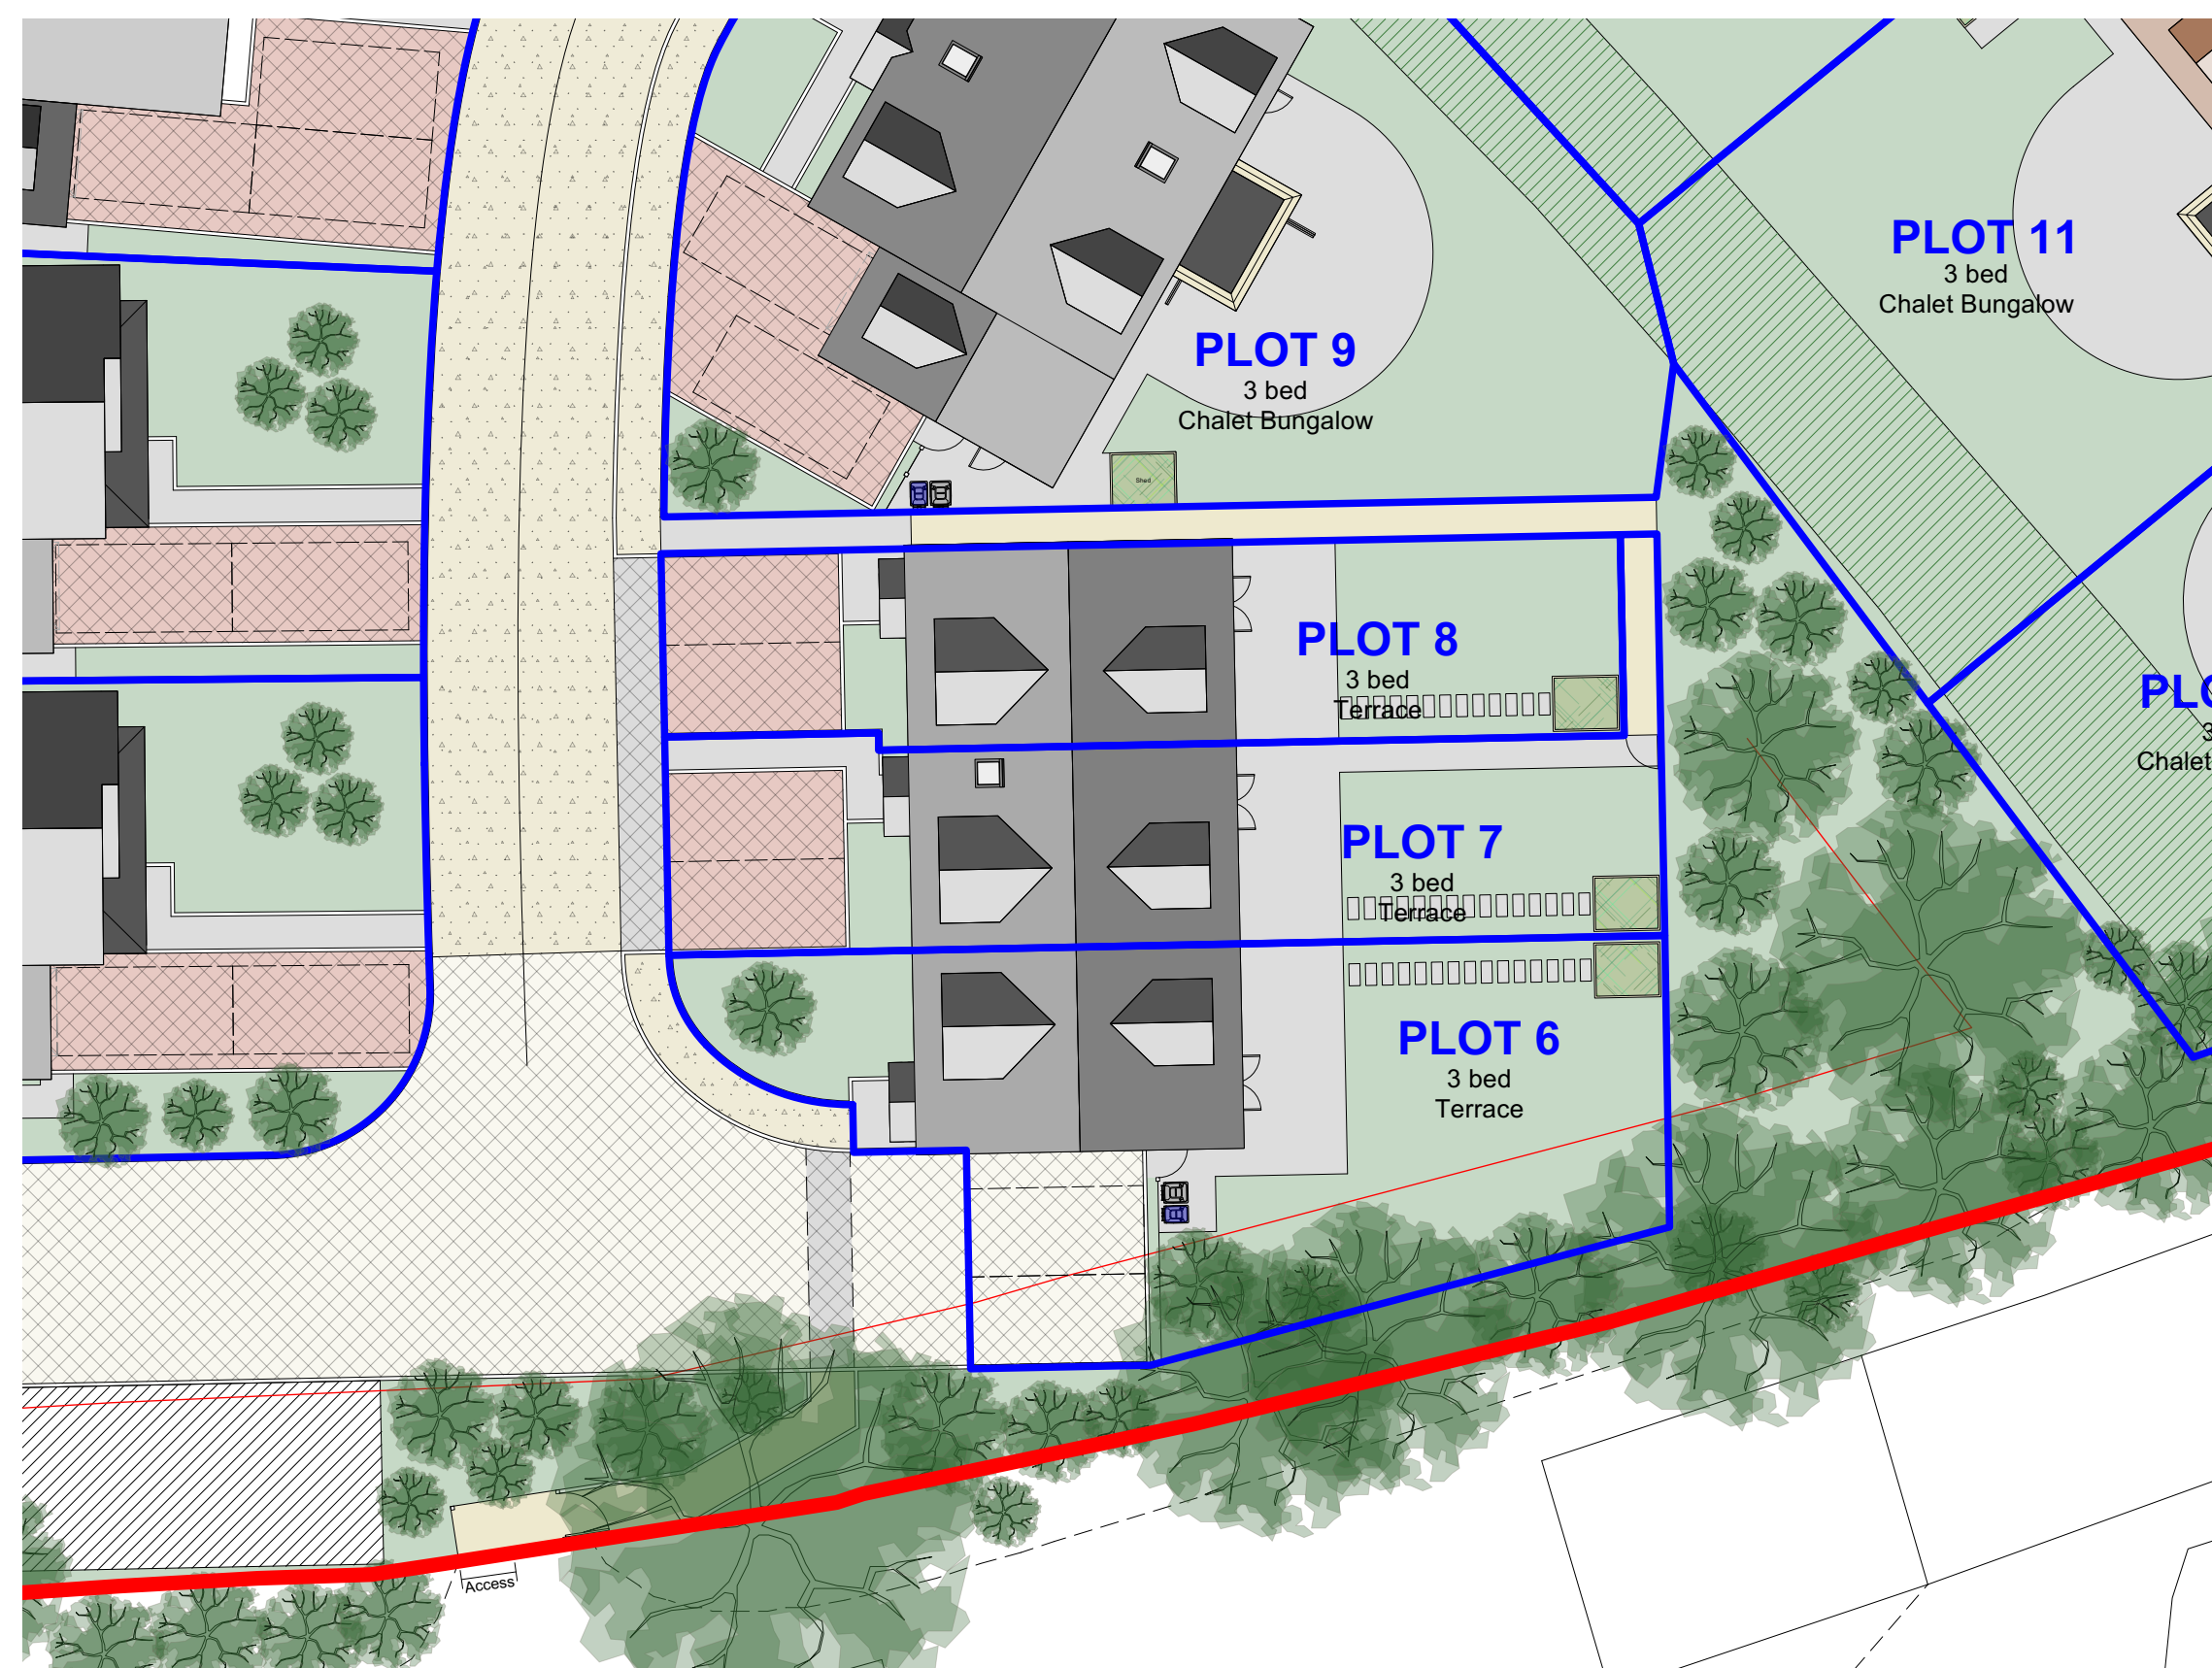

PLN	Proposed Site Plan
04	1:200

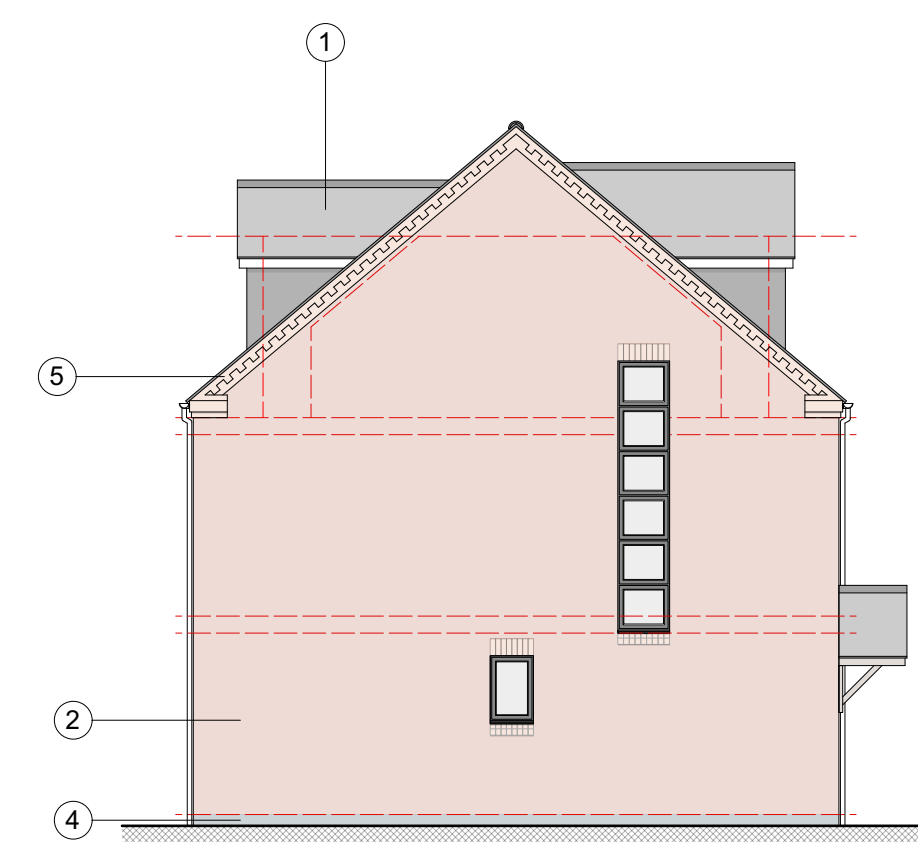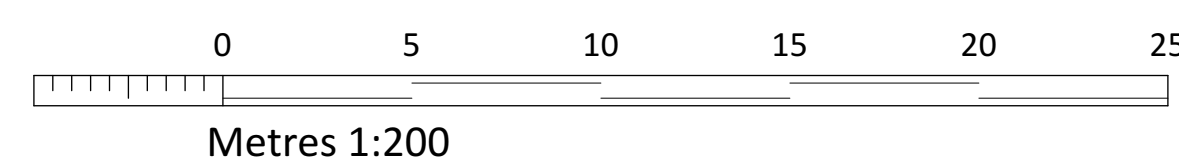

ELV	Proposed W Elevation
03	1:100



ELV	Proposed N Elevation
04	1:100

