© COPYRIGHT

N

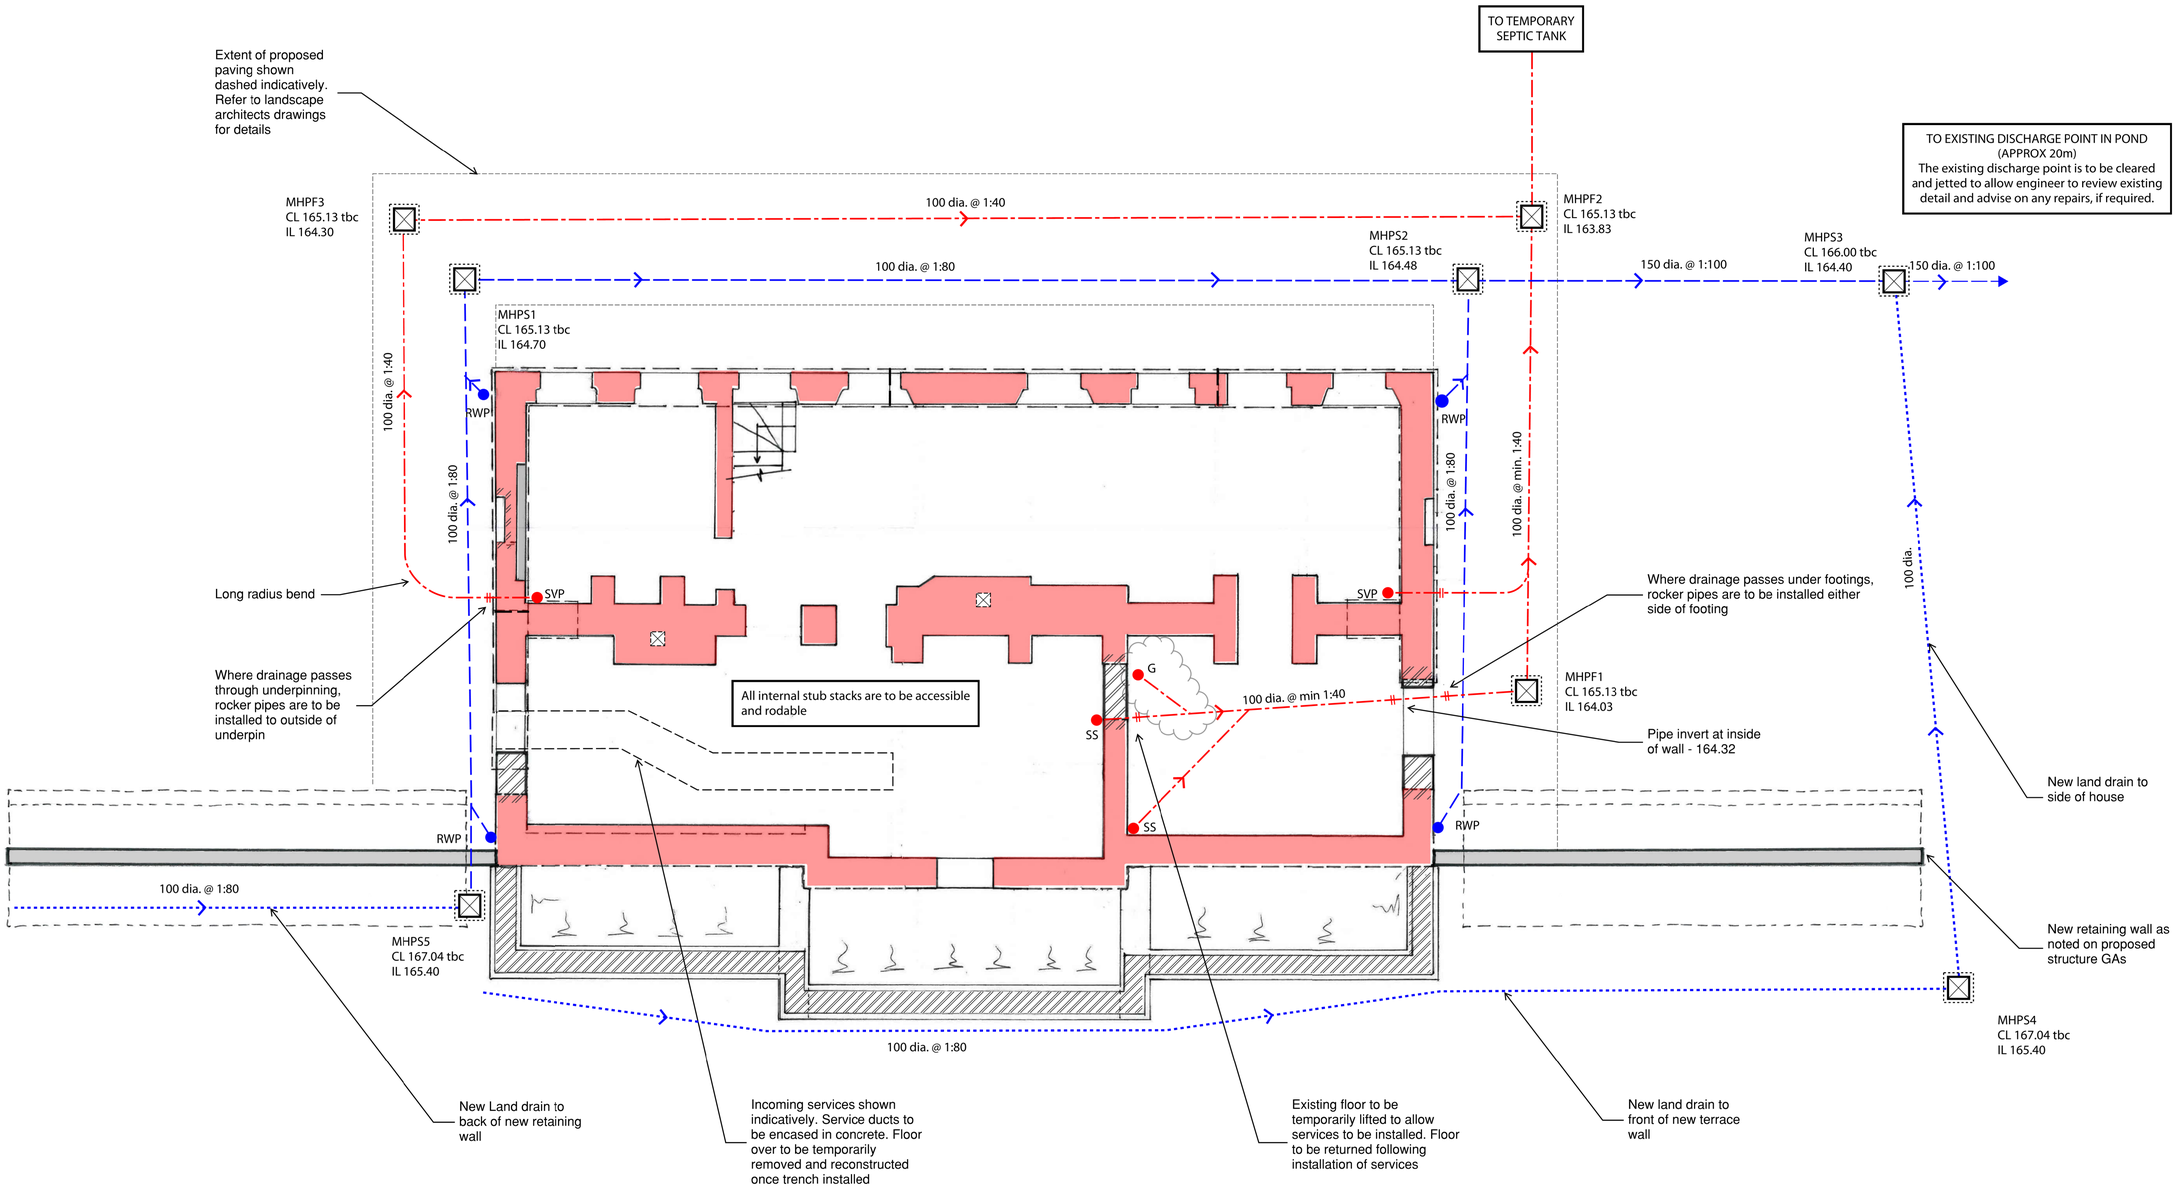

0m 1m 2m 3m 4m 5m

SCALE BAR
(1:50)

notes

1. This drawing is to be read in conjunction with all relevant Architect's and Engineer's drawings and the specification.

Key

	Proposed surface water drainage
	Proposed foul water drainage
	Proposed land drainage
	Proposed manhole
CL	Cover Level
IL	Invert Level
SS	Stub stack
SVP	Soil vent pipe
G	Gully
RWP	Rainwater pipe

REFER TO 1896/10/PC251 FOR TYPICAL DRAINAGE DETAILS

ALL BELOW GROUND DRAINAGE PIPES ARE TO BE VITRIFIED CLAY

PIPES ARE TO BE CONCRETE ENCASED WHERE THEY PASS UNDER OR THROUGH FOUNDATIONS AND WHERE THEY ARE IN THE PROXIMITY OF TREE ROOTS

ALL MANHOLES ARE TO BE OF BRICK OR PRECAST CONCRETE CONSTRUCTION

G	03.02.21	ISSUED AS PART OF H&S FILE	TJ
F	19.07.21	RETAINING WALL AND LAND DRAIN ADDED. SHOWER GULLEY ADDED	TJ
E	29.01.21	COVER LEVELS UPDATED TO LATEST ARCHITECTURAL GA AND LANDSCAPE PLAN. DISCHARGE POINT CLARIFIED	TJ
D	14.10.20	BELOW GROUND DRAINAGE UPDATED TO ALIGN WITH M&E PROPOSALS. LAND DRAINAGE REVISED. INDICATIVE RETAINING WALL ADDED	TJ
C	12.10.20	LAND DRAINAGE TO FRONT OF COTTAGE AMENDED TO BE ROUTED AROUND TERRACE STEPS	TJ
B	20.08.20	DRAINAGE LAYOUT AMENDED TO SUIT ARCHITECTS GAs. INSPECTION CHAMBER MHPS4 ADDED	TJ
A	29.05.20	ISSUED FOR TENDER DRAINAGE LAYOUT CHANGED TO SUIT ARCHITECTS GAs	TJ
-	06.04.20	ISSUED FOR COSTING	TJ

job
TOTTENHAM HOUSE ESTATE

title
POND COTTAGE
PROPOSED BELOW GROUND DRAINAGE

drawn: TJ
checked: DR
date: MAR '20
scale (original - A1): 1:50

Alan Baxter

75 Cowcross Street London EC1M 6EL
tel 020 7250 1555
email aba@alanbaxter.co.uk

www.alanbaxter.co.uk

drg. no. **1896/10/PC209**
rev. **G**

Alan Baxter Ltd is a limited company registered in England and Wales, number 06600598. Registered office as above.