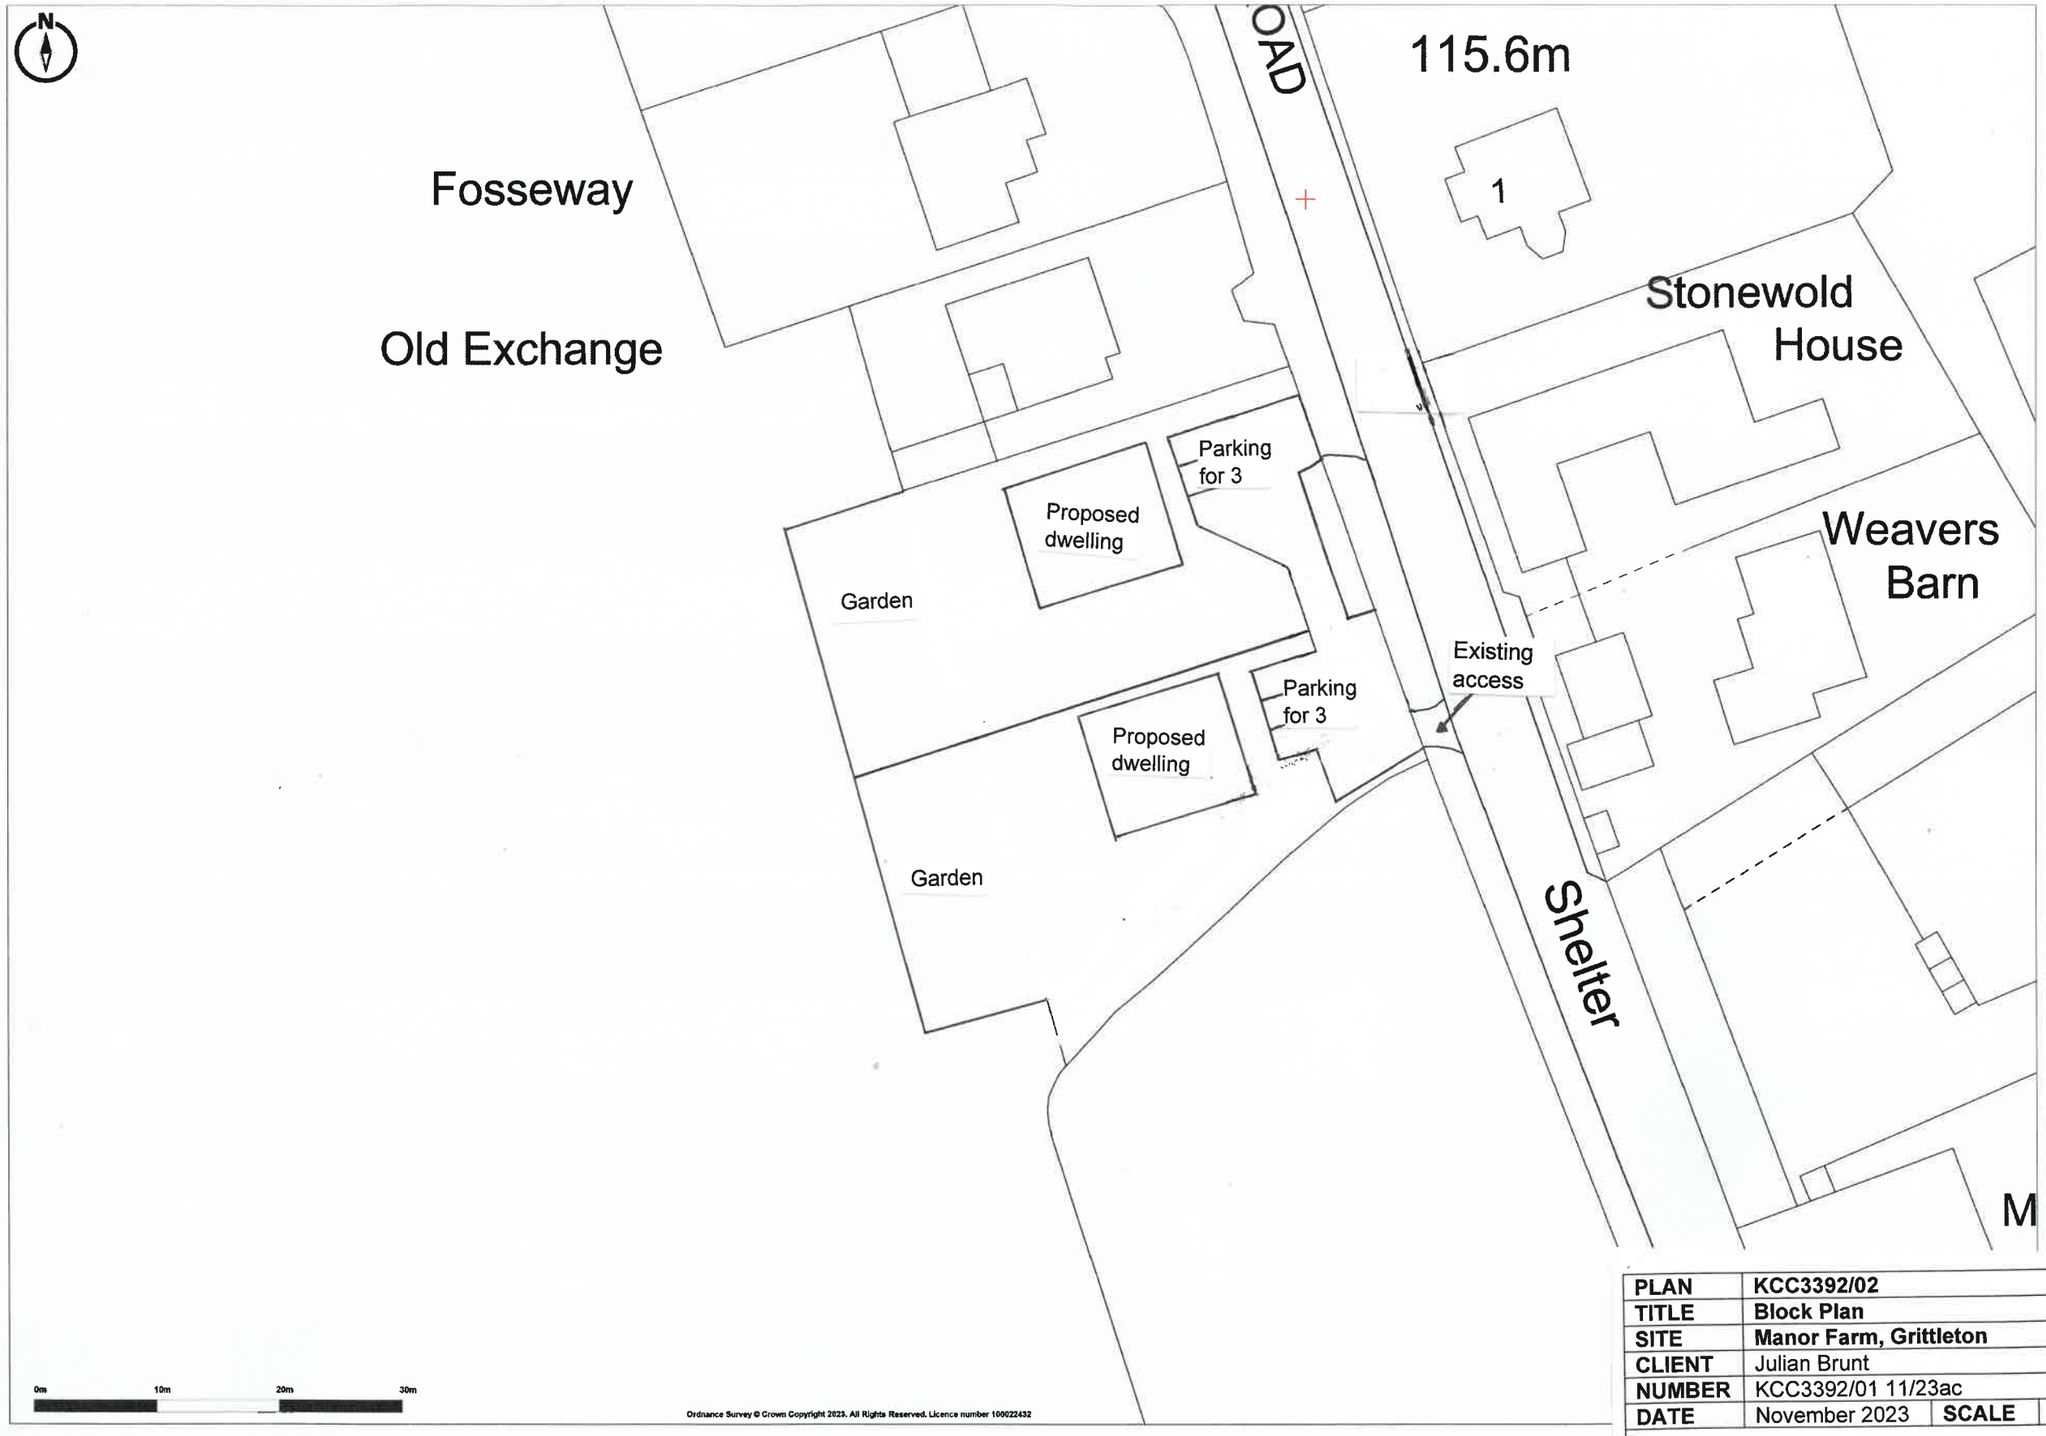

PLAN	**KCC3392/02**		
TITLE	**Block Plan**		
SITE	**Manor Farm, Grittleton**		
CLIENT	Julian Brunt		
NUMBER	KCC3392/01 11/23ac		
DATE	November 2023	**SCALE**	1:500 at A3

KERNON COUNTRYSIDE CONSULTANTS LTD
Greenacres Barn, Purton Stoke, Swindon SN5 4LL
Tel 01793 771333 Email info@kernon.co.uk
This plan is reproduced from the Ordnance Survey under copyright licence 100015226

Promap
LANDMARK INFORMATION

Ordnance Survey © Crown Copyright 2023. All Rights Reserved.
Licence number 100022432
Plotted Scale - **1:500**. Paper Size - **A3**