E382

E382

E382

N171000

N170975

N170950

Responsibility is not accepted for errors made by others if scaling from this drawing
All construction information should be taken from figured dimensions only
All dimensions must be checked against onsite conditions prior to works
Discrepancies must be reported to the Architect or Contract Administrator before proceeding

THIS DRAWING IS COPYRIGHT ©

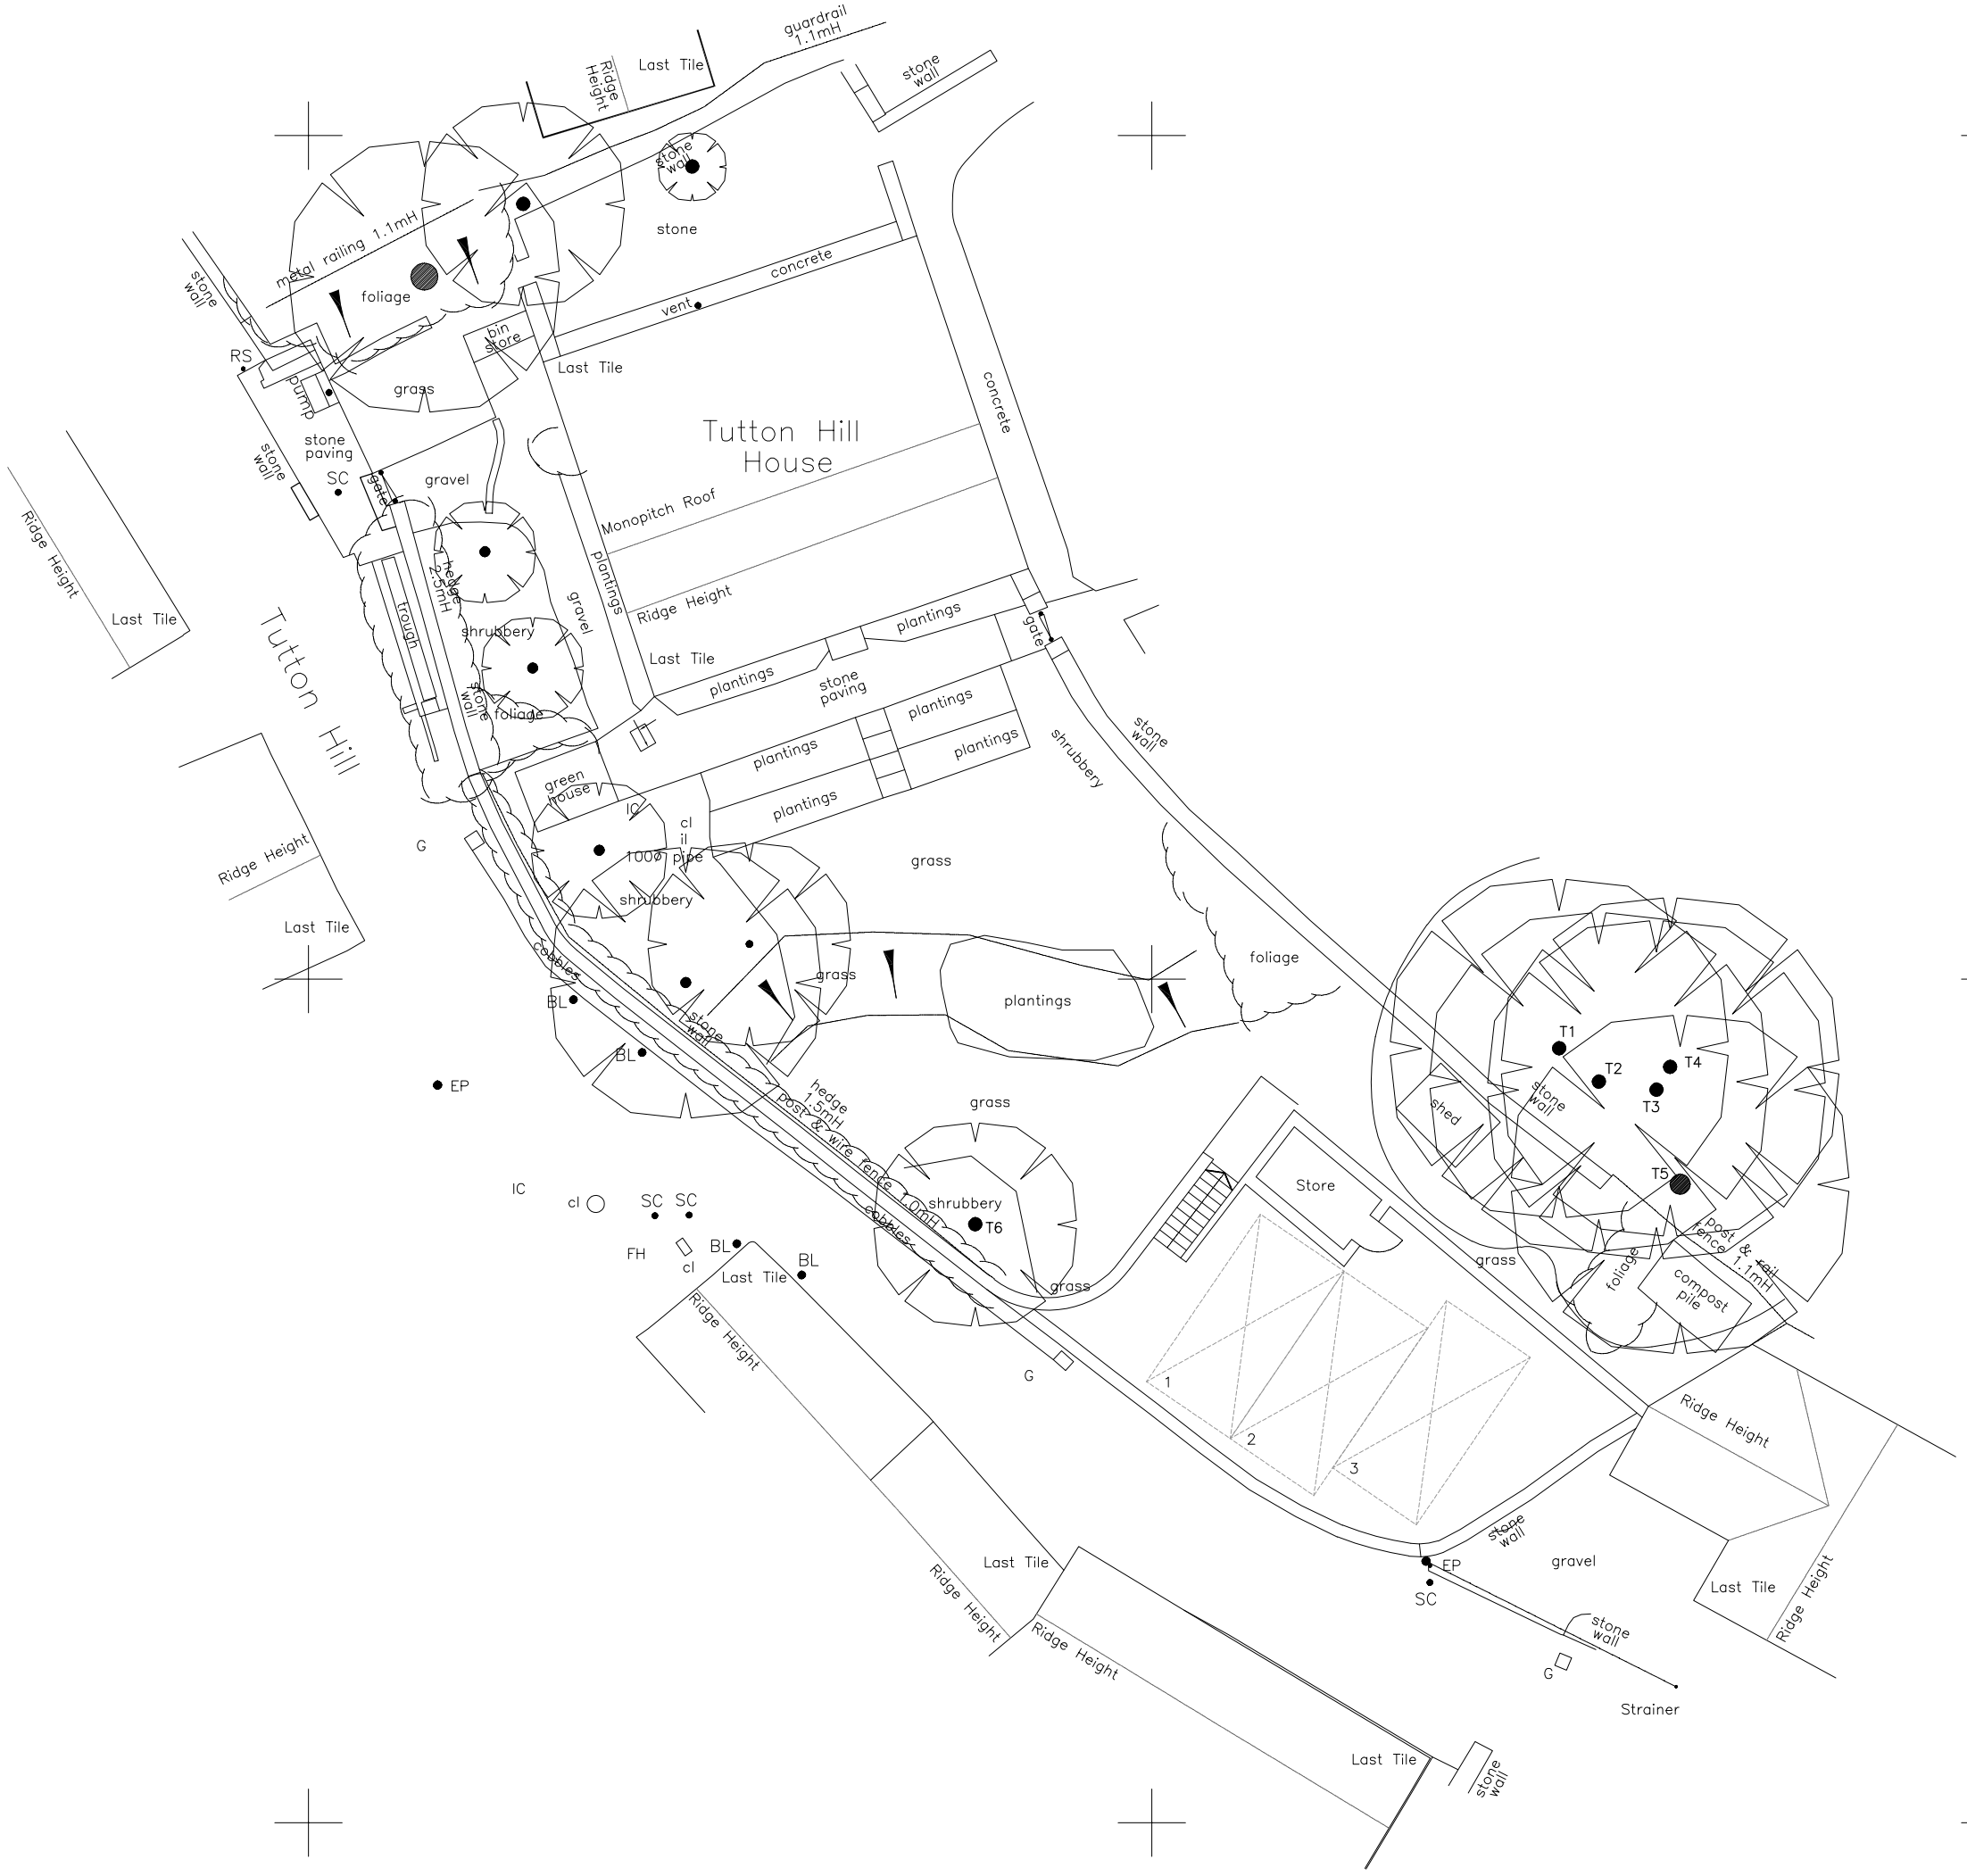

John Tilley BA (Hons) Dip Arch
Chartered Architect RIBA
a: Windermere, Ogbourne, Colerne, Wiltshire. SN14 8DJ
m:07941341406
e: johntilleyarchitect@gmail.com

0 2 4 8 12m

Project
Tutton Hill House
21 Tutton Hill, Colerne SN14 8DN

Detail
Proposed block plan

Drawing Number	Revision
2104/401	**B**
Project Status	Date
PLANNING	2023.04
Scale	Sheet Size
1:200	A3