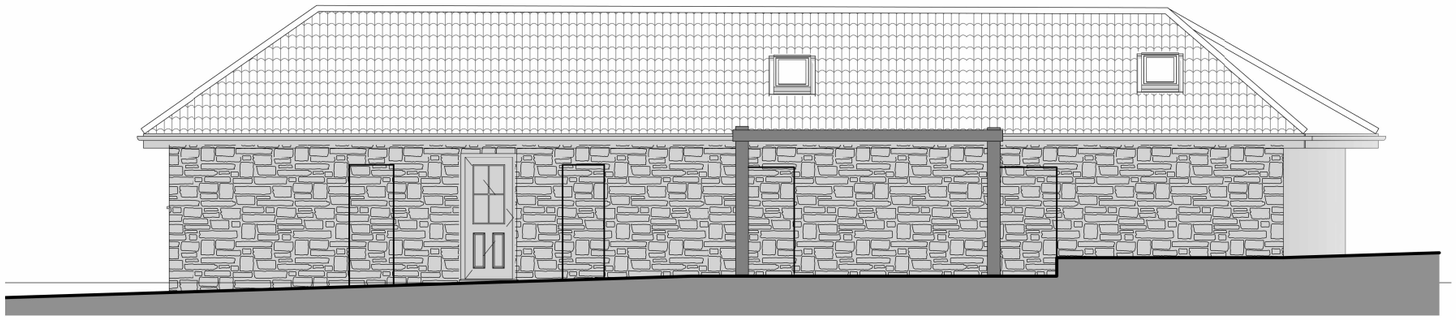

Existing Elevation A
1 : 100



Existing Elevation B
1 : 100

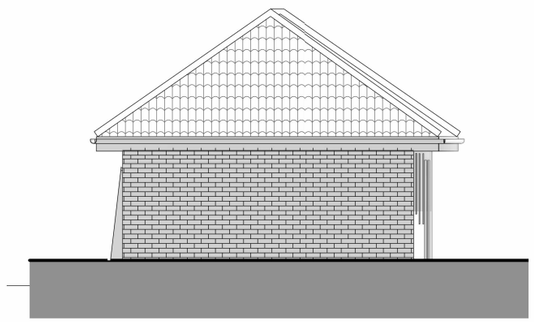

Existing Elevation D
1 : 100



Existing Elevation C
1 : 100

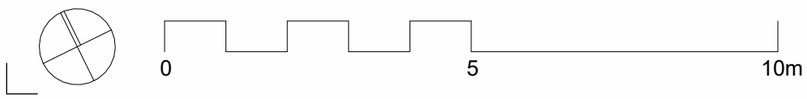

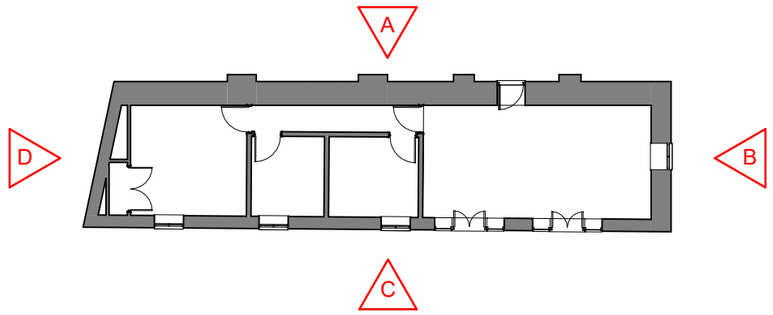

DATE	REV	DESCRIPTION
03.11.2023	C	Issued For Planning

ADDITIONAL NOTES:

1. Drawing to be used for intended purpose. Not to be used for future work stages.

DNEJ DESIGN
ARCHITECTURE - PLANNING - INTERIOR DESIGN

PROJECT STATUS

PLANNING

PROJECT DESCRIPTION

Proposed Rear Extension

CLIENT

Miss Alice Parker

Walnut Cottage
Lamberts Marsh
Southwick
BA14 9PD

SHEET DESCRIPTION

Existing External Elevations

Dudley Jones, Architect
Trading as: DNEJ Design
Email: dnej-designarchitect@outlook.com

Drawing to be used by intended recipient only. Not to be duplicated in any part without written permission from the author. Author to be informed of any discrepencies immediately. Drawings to scale as noted.

Project Date:	10.06.2023
Sheet Issue Date:	24.09.2023
Project Number:	0027
Drawing Number:	P005
Scale:	As indicated/ A3
Author:	DNEJ
Revision:	C