NORTH ELEVATION AS PROPOSED 1:50

0 1 5

THIS DRAWING IS INTENDED FOR CONSENTS ISSUE ONLY. All dimensional details have been digitally generated. Additional contextural details have been provided by HBA to enhance legibility and pictoral accuracy. Layer colours and pen weights have been regularised. This drawing is generated in PDF format and will accurately scale but is best printed at the paper size recorded below

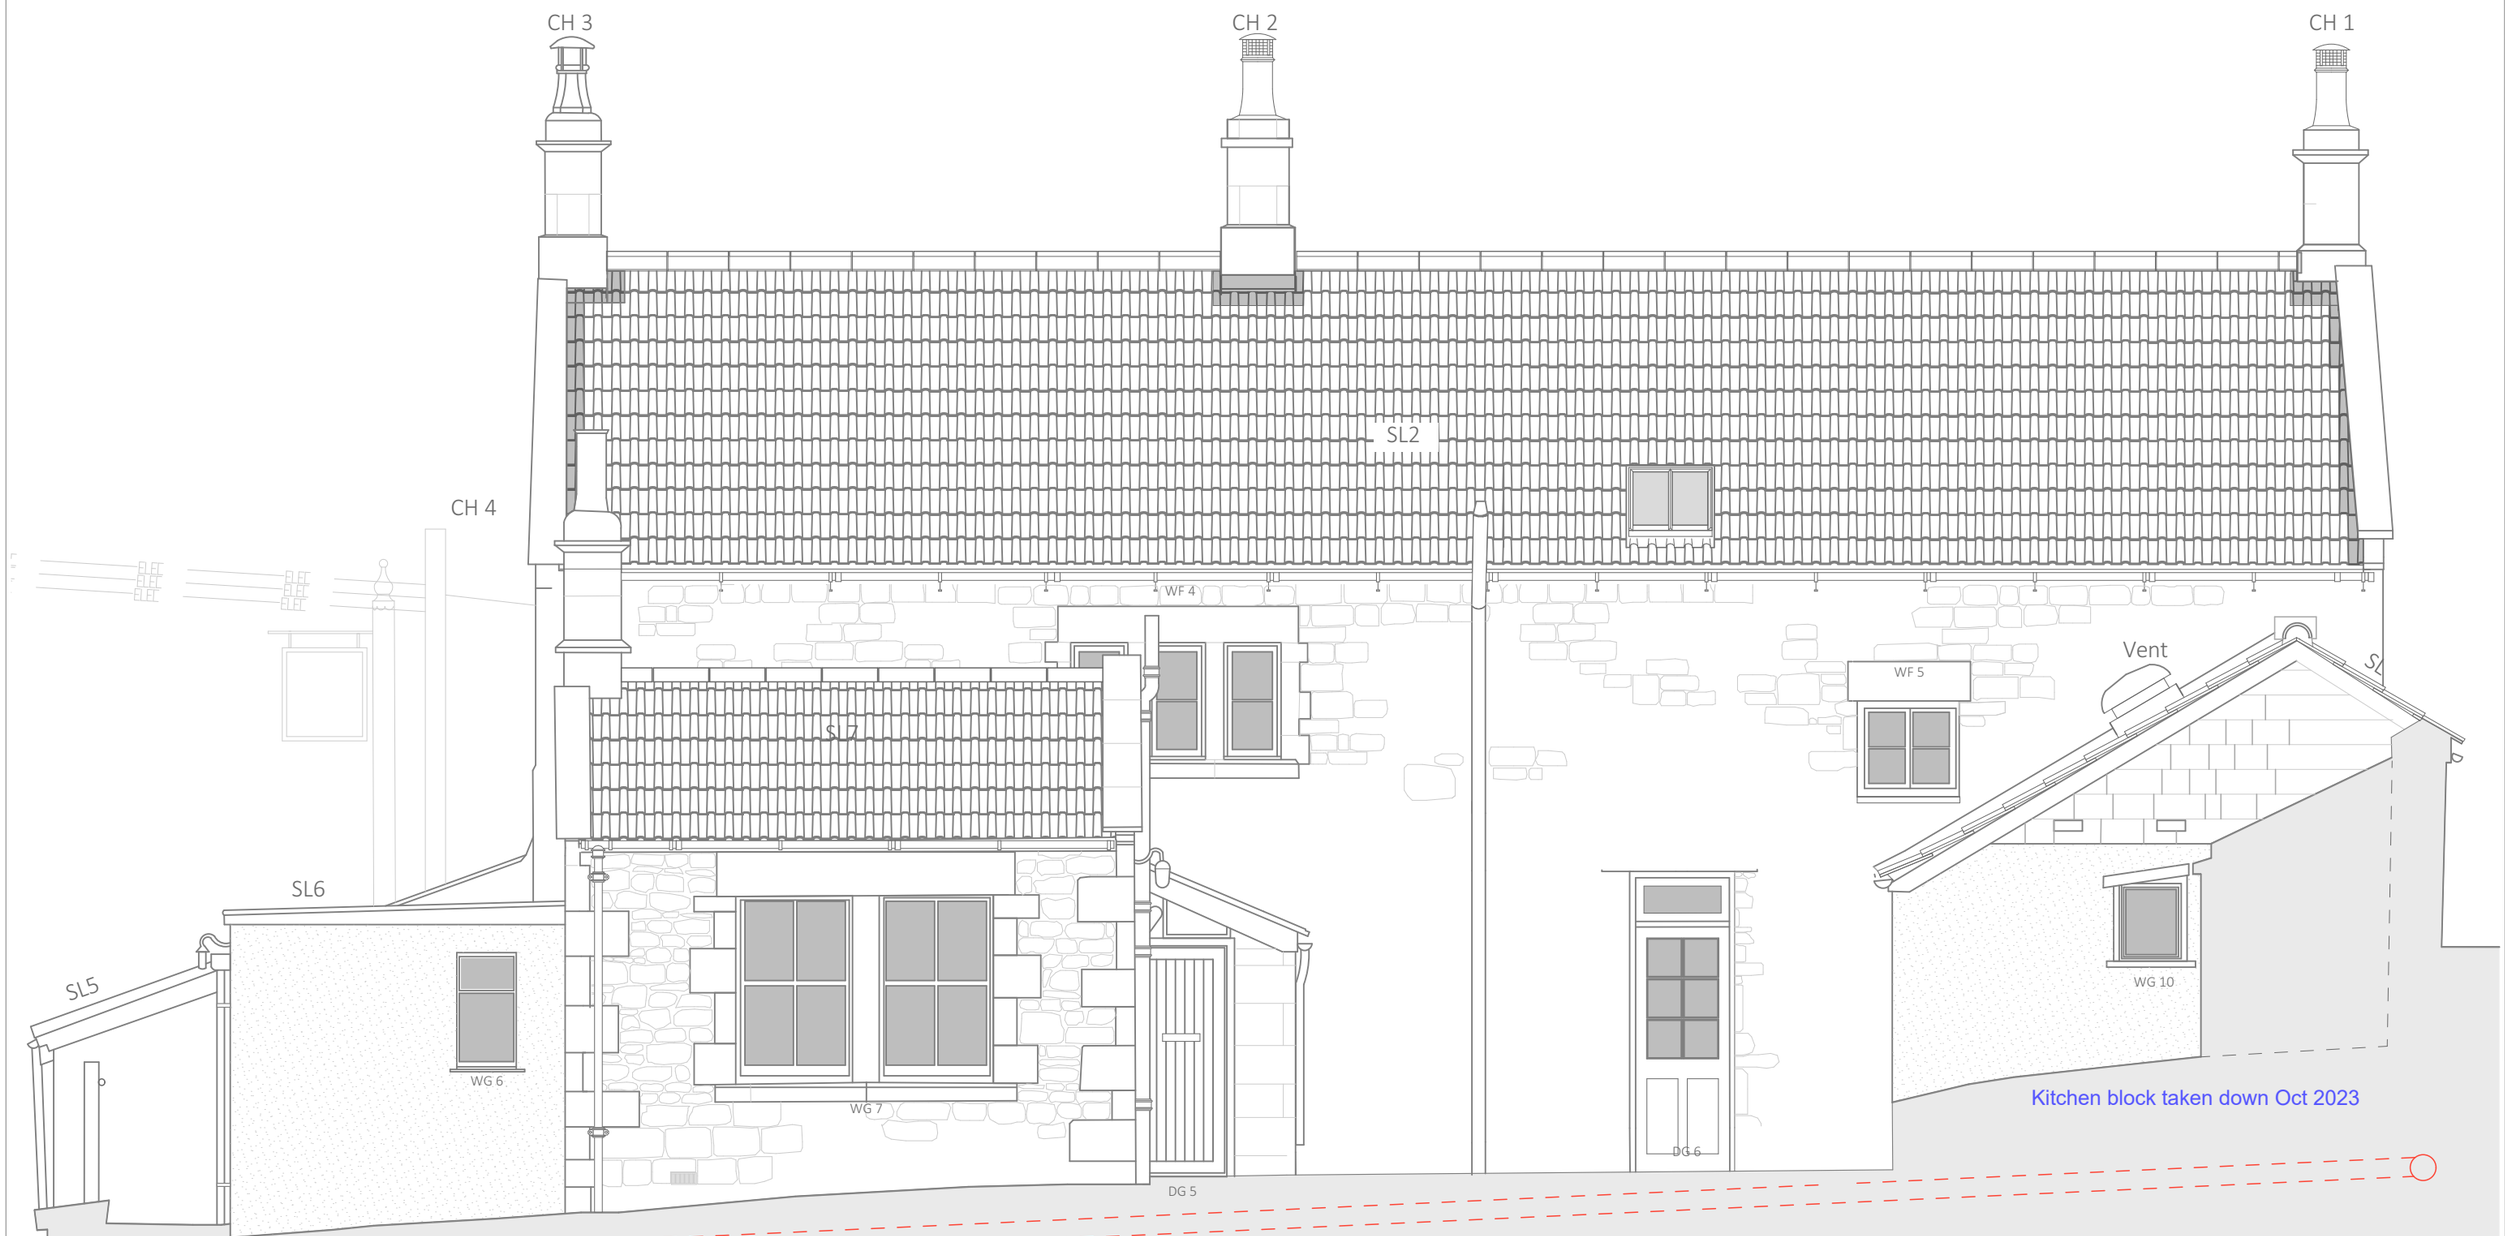

REFER TO
PL/2023/00755 - Phase1 Works & PL/2023/02607 - Phase 2 Works
Existing Plans and Elevations – Consented as described on the
Phase 2 Consented Scheme currently in construction.

HBA
HARRISON BROOKES ARCHITECTS 01373 303453

Rev	Details	Issue Date
A	Addition of limewash treatment to walls	13/7/23

PROJECT:	HOP POLE INN LIMPLEY STOKE	BA2 7FS	HBA 345
DRAWING:	NORTH ELEVATION AS EXISTING / CONSENTED	SCALE: 1:50	212 A
		SIZE: A3	
	PHASE 3 LISTED BUILDING CONSENT AND PLANNING	DATE: 28/11/2023	PHASE 3