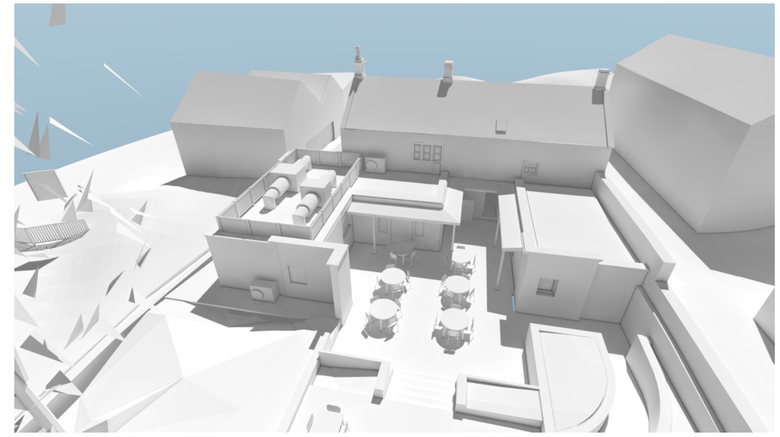

AERIAL VIEW

PHOTOVOLTAIC PANELS WITH GAZEBO,KITCHEN AREA,PLANT AND STORES BELOW See P415

NB NO ADDITIONAL EARTH IN ROOT PROTECTION ZONE

ALLOW FOR MAKING GOOD TARMAC AND DELINEATION OF PARKING BAYS

NEW RAILINGS TO TOP OF COPING APPROX 32 LINEAR METRES

FORM ENCLOSURE FOR BIN STORE WITH JACKSONS FINE FENCING WITH DOORS

SEDUM PODS TO FLAT ROOF OF TOILET BLOCK

NEW GLAZED HALF GABLE TO EXISTING ROOF OF CELLAR

GAZEBO

BBQ KITCHEN AREA

PV PLANT BELOW

37.47

36.87

37.79

37.39

37.31

36.56

Bin Store

BINS STORAGE & COLLECTION AREA

1

2

3

4

5

6

7

8

N

0 5 10 15 20 25 M

SCALE 1:100 @ A1

HOP POLE INN
PHASE III WORKS

P100

DAVID BRAIN PARTNERSHIP

ARCHITECTS Ralph Allen's Town House, 2 Church Street, Bath, BA1 1NL Tel: (01225) 445055

Drawing Title: **ROOF AND SITE PLAN**	Drawn: **csu**	Job No:	**1323**
Project Name: **Hop Pole Inn**	Date: **16/08/23**	Paper Size:	**A1**
Project Address: **Limpley Stoke**	Scale: **1:100**	Drawing No:	**P100**