FOUL WATER MANHOLE SCHEDULE

REF.	INVERT LEVEL (m)	COVER LEVEL (m)	DEPTH (m)	TYPE	COMMENTS
FW MH 1	35.770	36.470	0.700	450Ø PLASTIC INSPECTION CHAMBERS	INSTALLED TO ADOPTABLE MANHOLE STANDARDS
FW MH 2	35.695	36.470	0.775	450Ø PLASTIC INSPECTION CHAMBERS	INSTALLED TO ADOPTABLE MANHOLE STANDARDS
FW MH 3	35.290	36.49	1.200	-	EXISTING MANHOLE
FW MH 4	35.350	36.700	1.350	450Ø PLASTIC INSPECTION CHAMBERS	INSTALLED TO ADOPTABLE MANHOLE STANDARDS

SURFACE WATER MANHOLE SCHEDULE

REF.	INVERT LEVEL (m)	COVER LEVEL (m)	DEPTH (m)	TYPE	COMMENTS
SW MH 1	35.710	36.470	0.760	450Ø PLASTIC INSPECTION CHAMBERS	INSTALLED TO ADOPTABLE MANHOLE STANDARDS

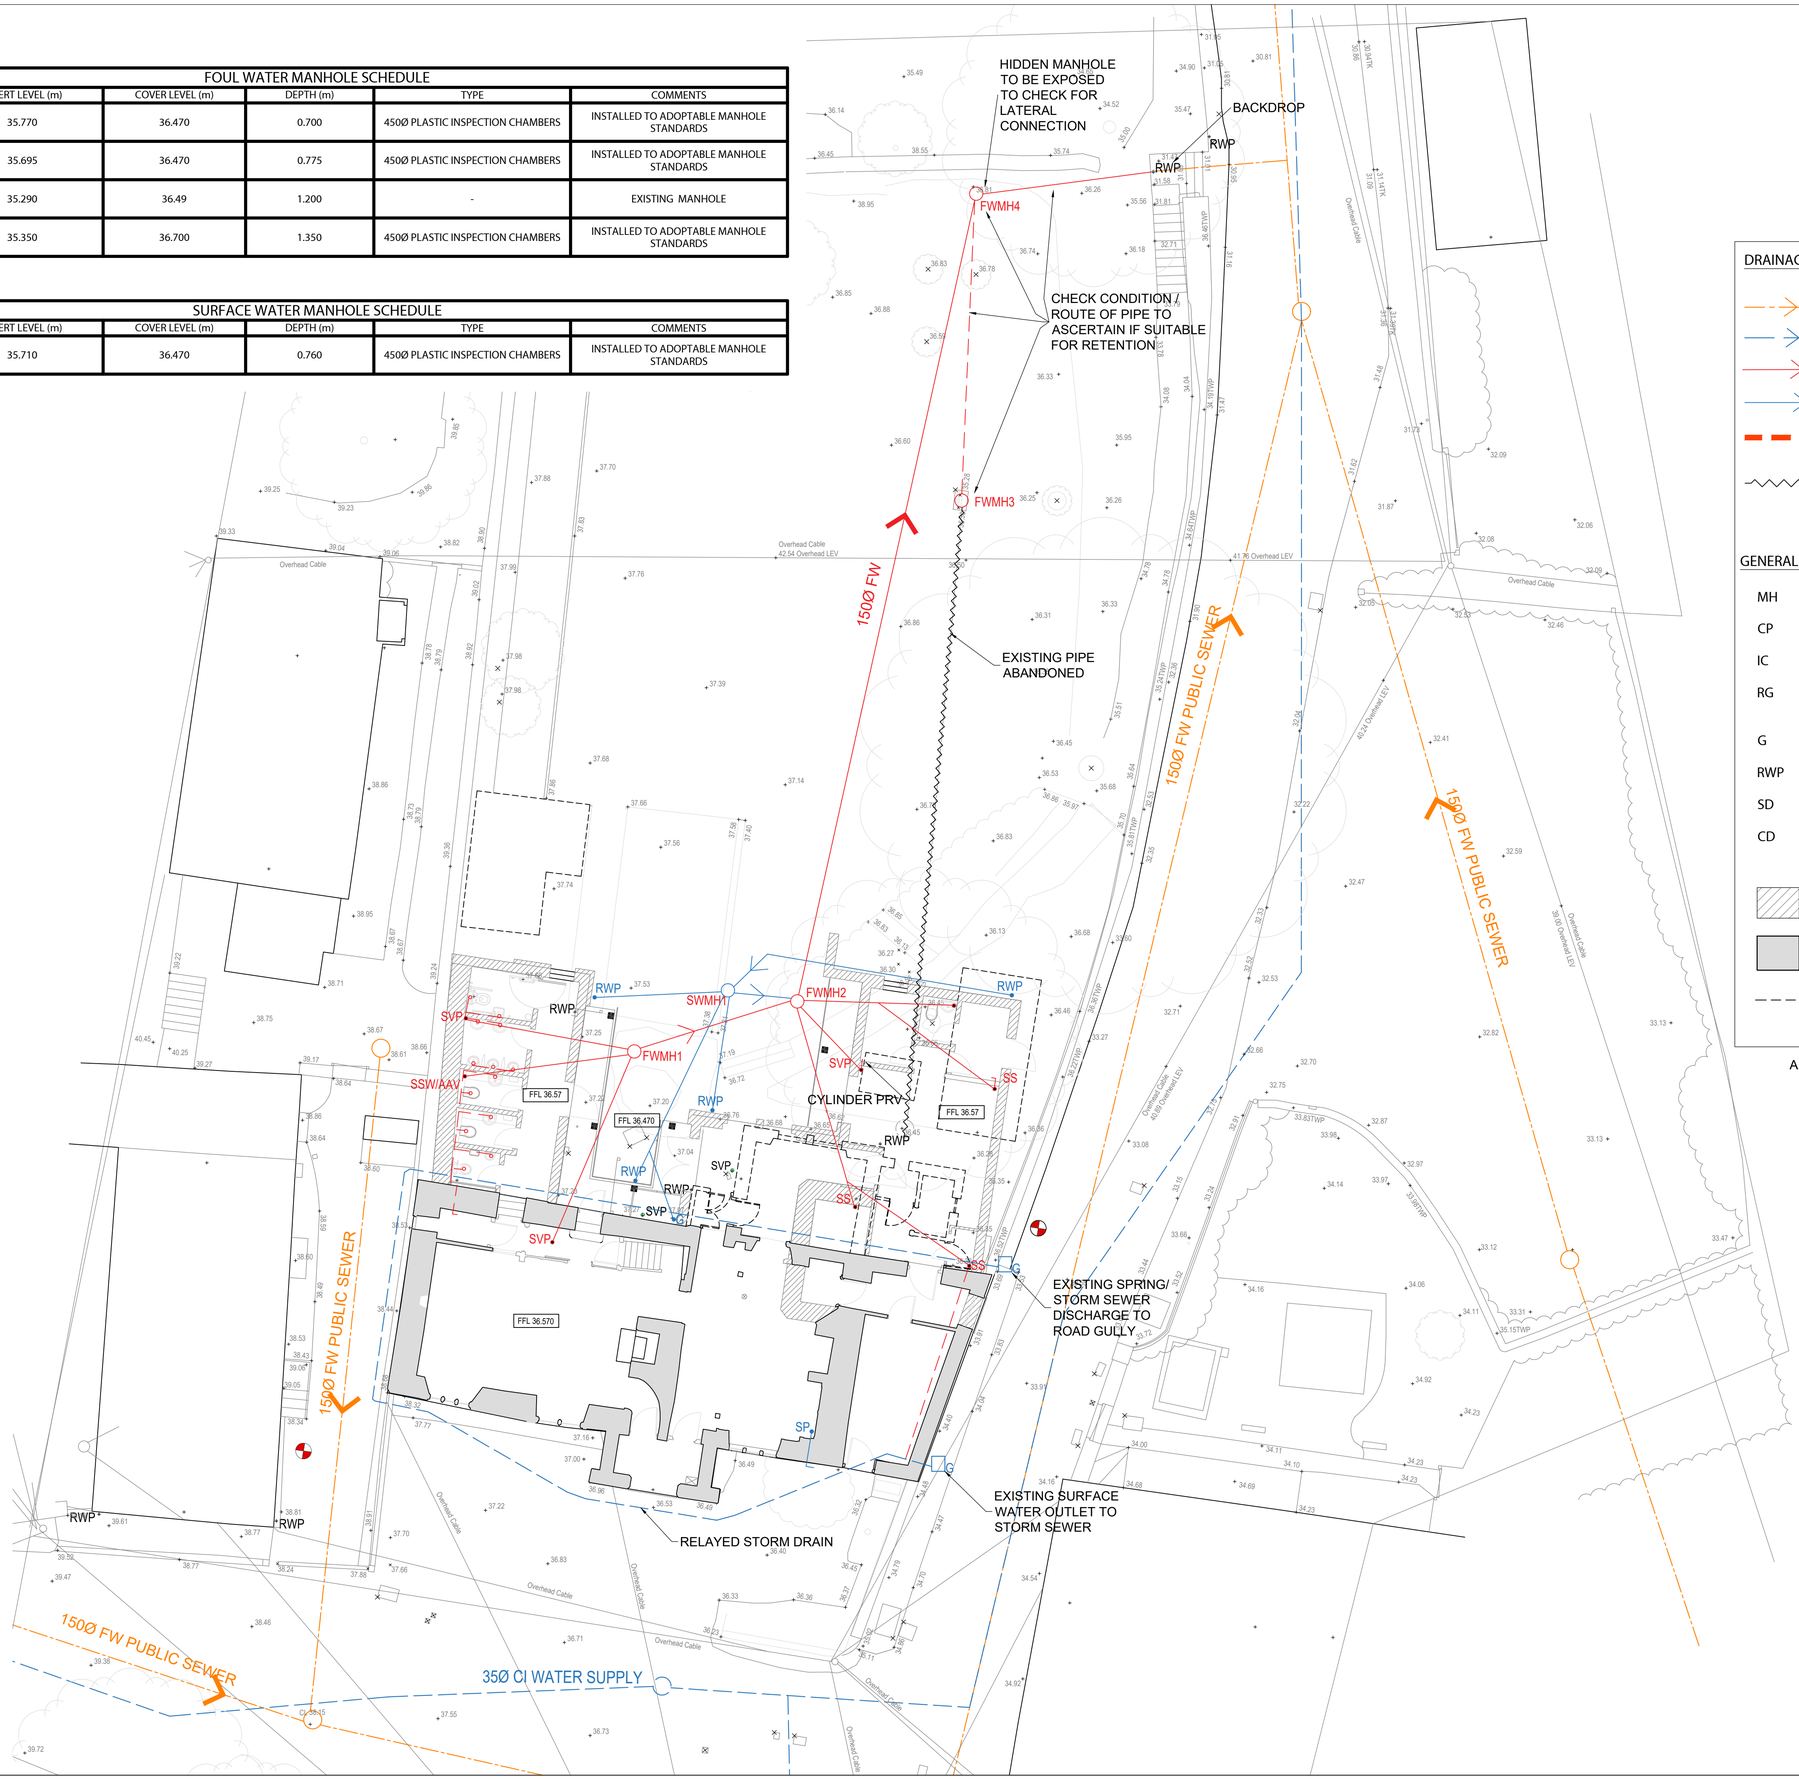

DRAINAGE KEY:

- EXISTING FOUL PUBLIC SEWER
- EXISTING STORM PUBLIC SEWER
- PROPOSED PRIVATE FOUL SEWER
- PROPOSED PRIVATE STORM SEWER
- PROPOSED PRIVATE PUMPING MAIN (NOTE: NONE ON SITE)
- DENOTES EXISTING SEWER RUN TO BE ABANDONED / GROUTED UP / GRUBBED UP WHERE REQUIRED

GENERALKEY:

MH	MANHOLE
CP	CATCHPIT
IC	INSPECTION CHAMBER
RG	ROAD GULLY (150mm Ø outlet, C250 cover & frame)
G	DOMESTIC GULLY (100mmØ outlet)
RWP	RAINWATER PIPE
SD	SLOT DRAIN
CD	CHANNEL DRAIN

- PROPOSED PLAN
- EXISTING PLAN
- DEMOLISH

ALL PIPES ASSUMED TO BE 100Ø U.N.O.

STATUS CODES FOR DRAWINGS ACCORDANCE WITH BS EN ISO 19650-2:2018

CODE	DESCRIPTION
SHARED (NON-CONTRACTUAL - NOT FOR CONSTRUCTION)	
S1	SUITABLE FOR COORDINATION
S2	SUITABLE FOR INFORMATION
S3	SUITABLE FOR REVIEW AND COMMENT
S4	SUITABLE FOR STAGE REVIEW AND AUTHORIZATION
S5	SUITABLE FOR STAGE REVIEW AND ACCEPTANCE
PUBLISHED (CONTRACTUAL)	
A1	STAGE 1 AUTHORIZED (NOT FOR CONSTRUCTION)
A2	STAGE 2 AUTHORIZED (NOT FOR CONSTRUCTION)
A3	STAGE 3 AUTHORIZED (NOT FOR CONSTRUCTION)
A4	STAGE 4 AUTHORIZED (FOR CONSTRUCTION)
A5	STAGE 5 AUTHORIZED (FINAL DESIGN RECORD)

NOTES

1. THIS DRAWING IS COPYRIGHT AND MAY NOT BE REPRODUCED WITHOUT THE PERMISSION OF MANN WILLIAMS.
2. ALL DRAWINGS ARE TO BE READ IN CONJUNCTION WITH THE PROJECT SPECIFICATION WITH ALL WORKS CARRIED OUT IN ACCORDANCE WITH THE LATEST BRITISH STANDARDS AND CODES OF PRACTICE.
3. ANY AMBIGUITIES OR DISCREPANCIES BETWEEN THIS DRAWING AND ANY OTHER INFORMATION GIVEN ELSEWHERE MUST BE REPORTED TO MANN WILLIAMS FOR CLARIFICATION BEFORE WORK PROCEEDS.
4. ALL DIMENSIONS TO BE CHECKED ON SITE AND ANY DISCREPANCIES REPORTED TO THE ENGINEER BEFORE ANY WORK COMMENCES.
5. ONLY FIGURED OR CALCULATED DIMENSIONS SHOULD BE USED AND NO DRAWINGS, IN ANY FORMAT SHOULD BE SCALED.

SCALE BAR 1:100

0 5m

DRAWING TO BE READ IN COLOUR

REV	DESCRIPTION	BY	DATE
P1	PRELIMINARY ISSUE	SAW	01.11.23

PROJECT
HOP HOLE INN

TITLE
SITE DRAINAGE ANNOTATION

MANN WILLIAMS
CONSULTING CIVIL AND STRUCTURAL ENGINEERS
7 OLD KING STREET
QUEEN SQUARE
BATH BA1 2JW
T 01225 464419
E bath@mannwilliams.co.uk
W www.mannwilliams.co.uk

DRAWN	CHECKED	SIZE	SCALE	DATE	MW JOB No.
SAW		A1	1:100	NOV 2023	11655

SUITABILITY STATUS: S2 INFORMATION

ZONE/SYSTEM	LEVEL	TYPE	ROLE	ORIGINATOR
XX	XX	DR	S	MWB

PROJECT CODE	NUMBER	REVISION
11655	5001	P1