
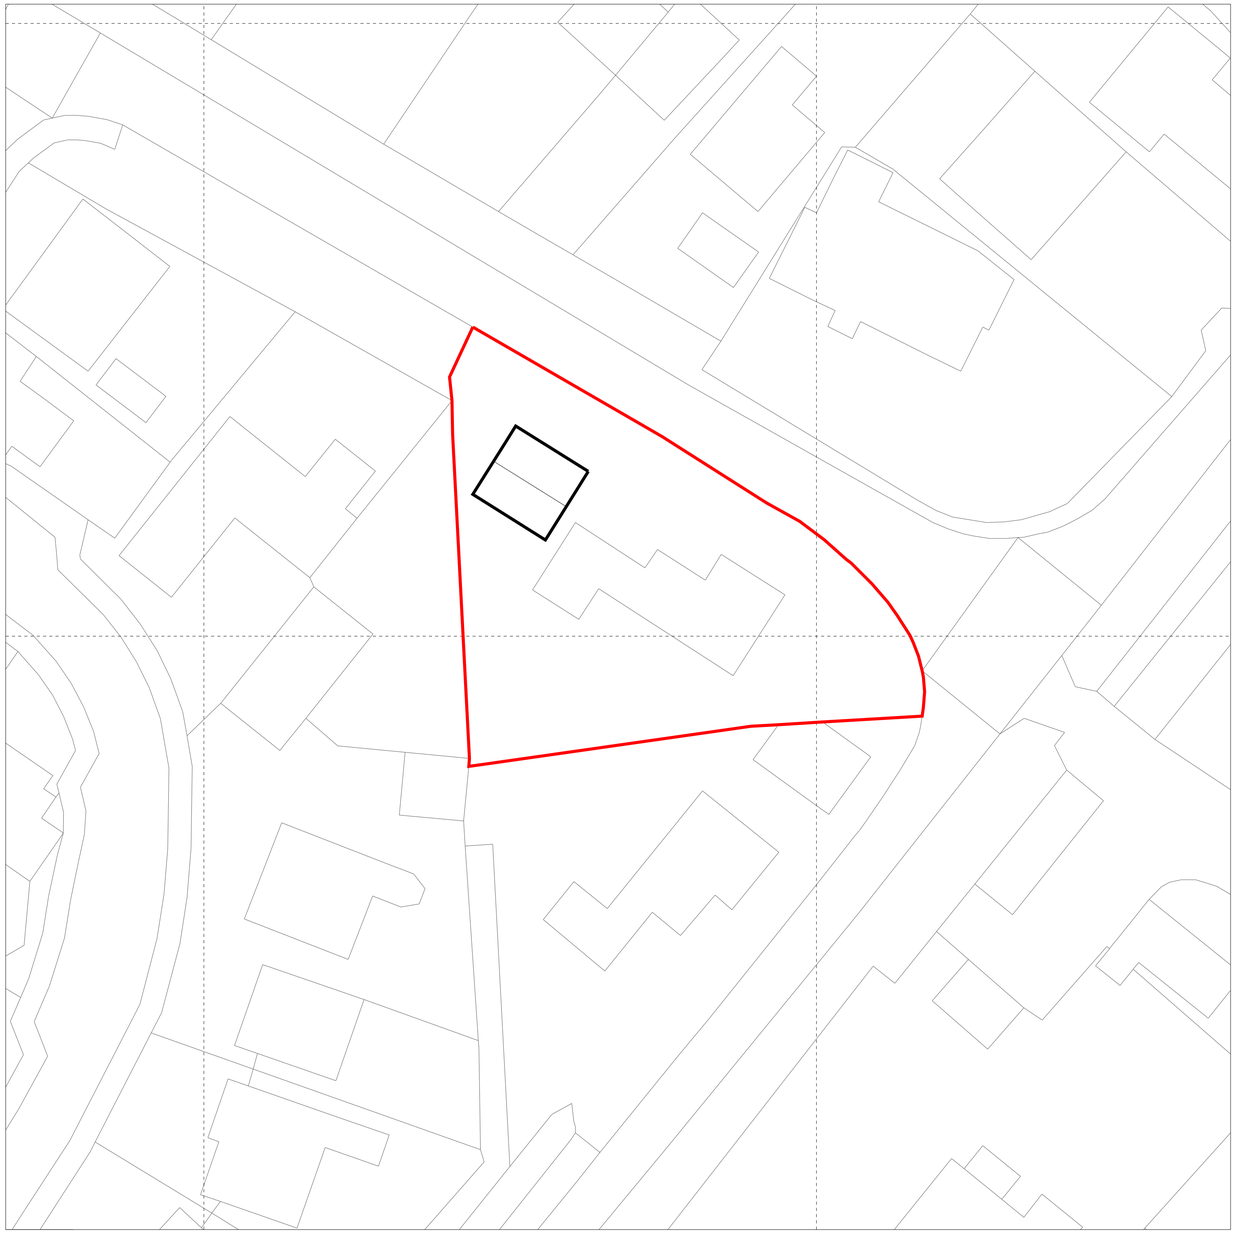


BLOCK PLAN
1:500

0M 10M 20M 30M 40M 50M

N

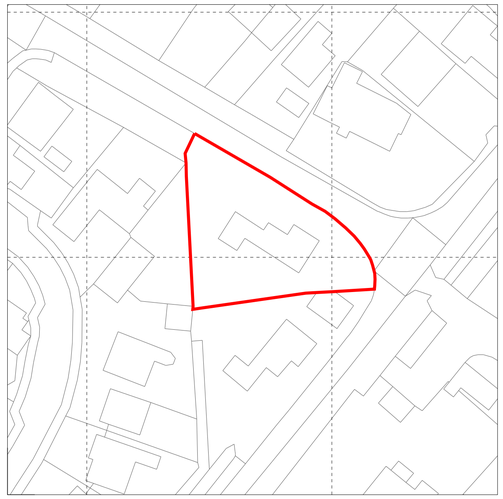

SITE PLAN
1:1250

0M 10M 20M 30M 40M 50M

Notes:

Revision:	Description:	Date:
1	PLANNING	16/09/23

Client:


MIKE SMITH
ARCHITECTURE

Client:
R Pengilley


Project Title:
Lavender House
RIxon Gate
Ashton Keynes SN6 6PH

Drawing Title:
Block Plan & Site Plan


Project No.:	Scale: See Key
Date: 16/09/23	Drawn By: MS
Drawing No.: A-001	Revision: 1

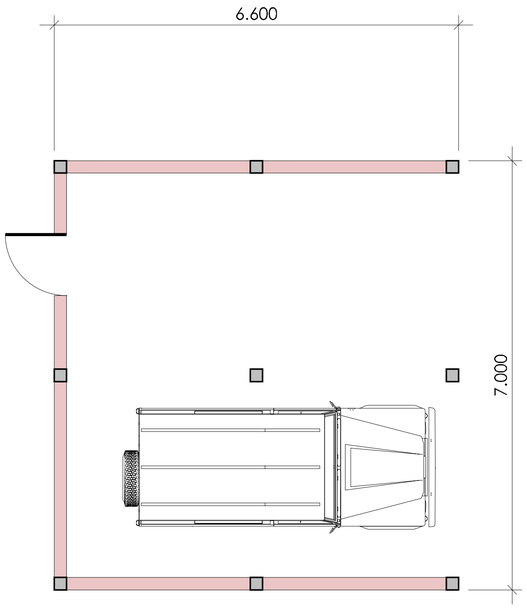

GROUND FLOOR
PROPOSED

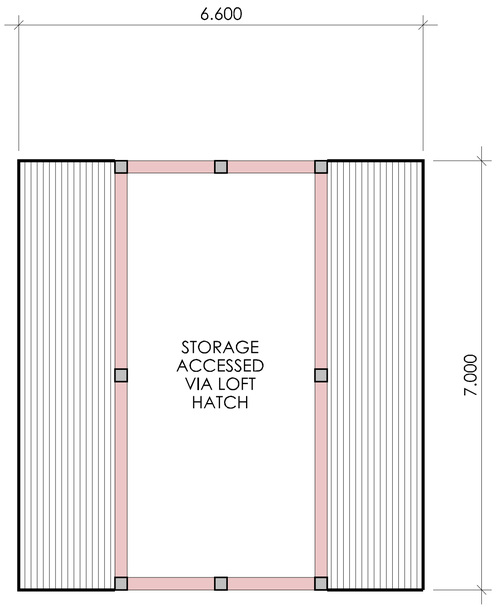

FIRST FLOOR
PROPOSED

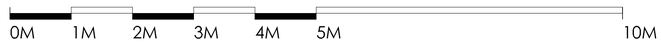

Notes:

Revision:	Description:	Date:
1	PLANNING	16/09/23

Client:


MIKE SMITH
ARCHITECTURE

Client:
R Pengilley


Project Title:
Lavender House
RIxon Gate
Ashton Keynes SN6 6PH

Drawing Title:
PROPOSED
Floor Plans


Project No.:	Scale: 1:100 @ A3 1:50 @ A1
Date: 16/09/23	Drawn By: MS
Drawing No.: A-101	Revision: 1

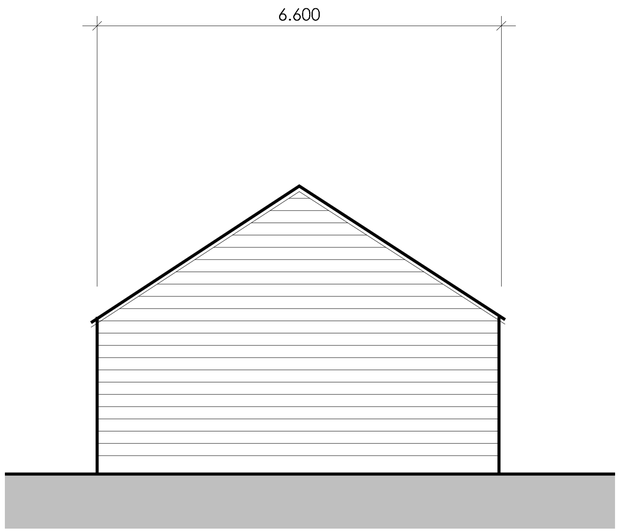


SIDE ELEVATION
PROPOSED

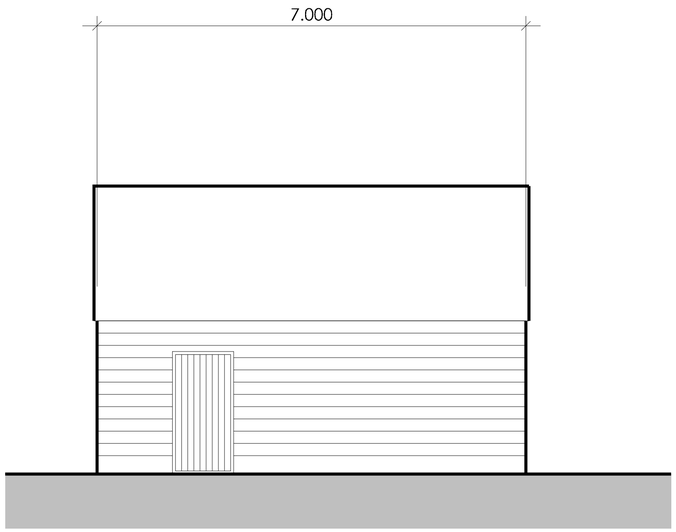

REAR ELEVATION
PROPOSED

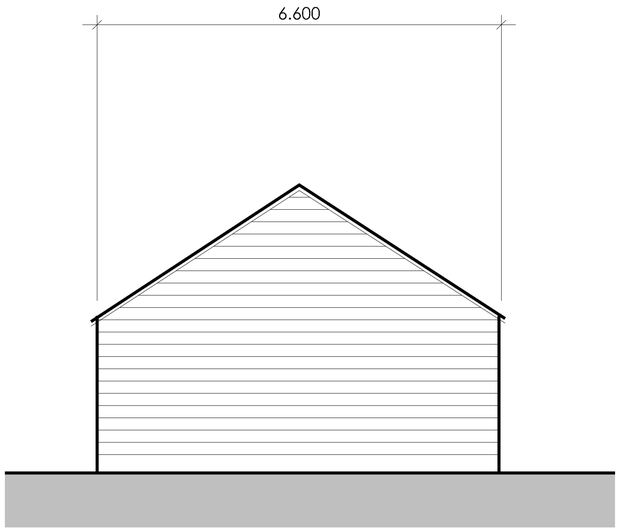

SIDE ELEVATION
PROPOSED

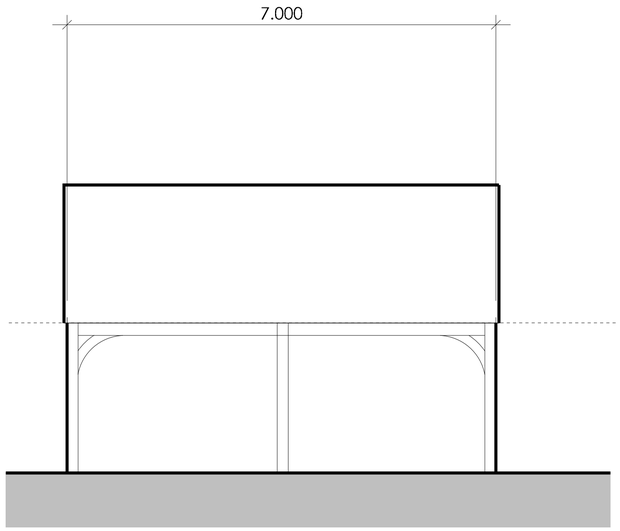

FRONT ELEVATION
PROPOSED

0M 1M 2M 3M 4M 5M 10M

Notes:

Revision:	Description:	Date:
1	PLANNING	16/09/23

Client:

MIKE SMITH
ARCHITECTURE

Client:
R Pengilley

Project Title:
Lavender House
RIxon Gate
Ashton Keynes SN6 6PH

Drawing Title:
PROPOSED
Elevations

Project No.:	Scale: 1:100 @ A3 1:50 @ A1
Date: 16/09/23	Drawn By: MS
Drawing No.: A-102	Revision: 1



FRONT ELEVATION ILLUSTRATING CONTEXT
PROPOSED

0M 1M 2M 3M 4M 5M 10M

Notes:

Revision:	Description:	Date:
1	PLANNING	16/09/23

Client:

MIKE SMITH
ARCHITECTURE

Client:
R Pengilley

Project Title:
Lavender House
Rixon Gate
Ashton Keynes SN6 6PH

Drawing Title:
PROPOSED
Elevations

Project No.:	Scale: 1:100 @ A3 1:50 @ A1
Date: 16/09/23	Drawn By: MS
Drawing No.: A-103	Revision: 1