

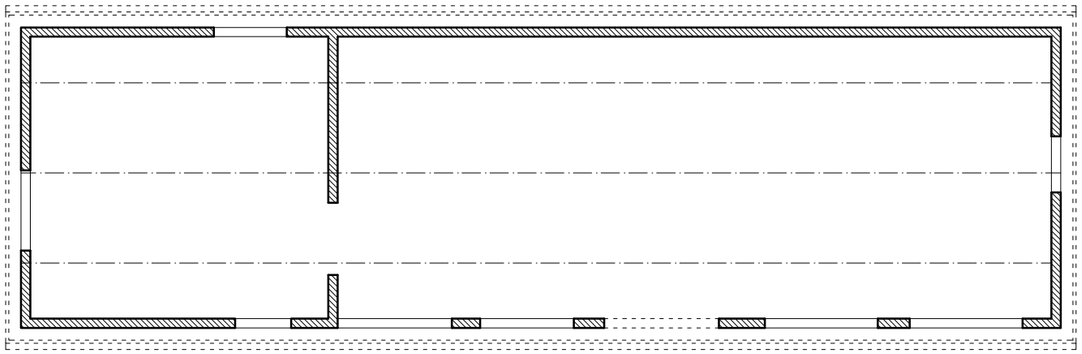



GROUND FLOOR PLAN - Scale 1:100

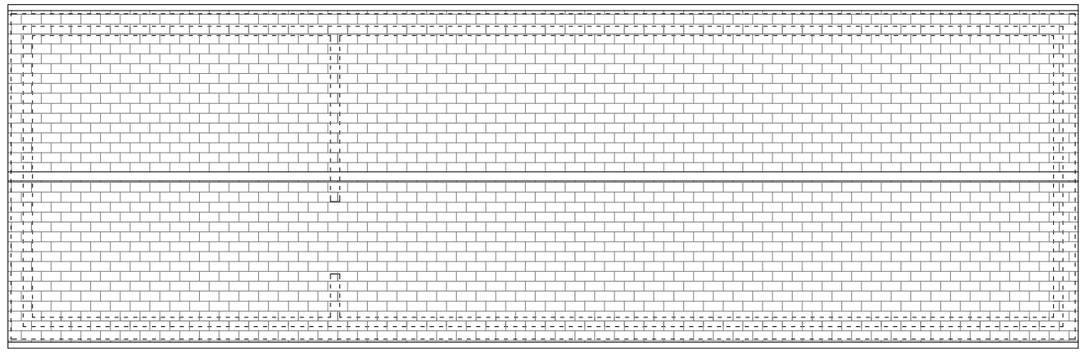


ROOF PLAN - Scale 1:100

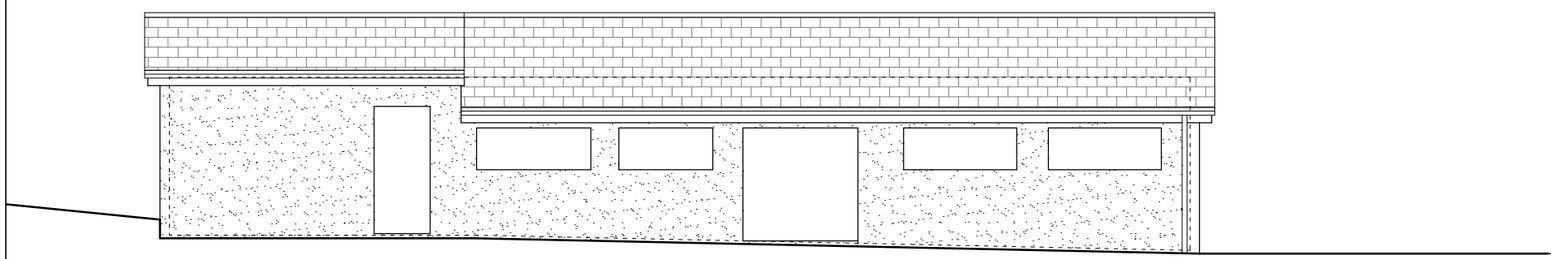


SOUTH ELEVATION - Scale 1:100

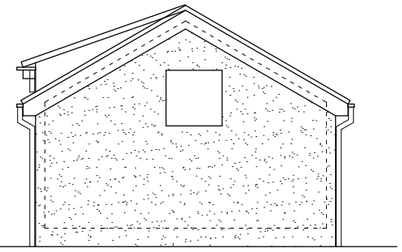

EAST ELEVATION - Scale 1:100

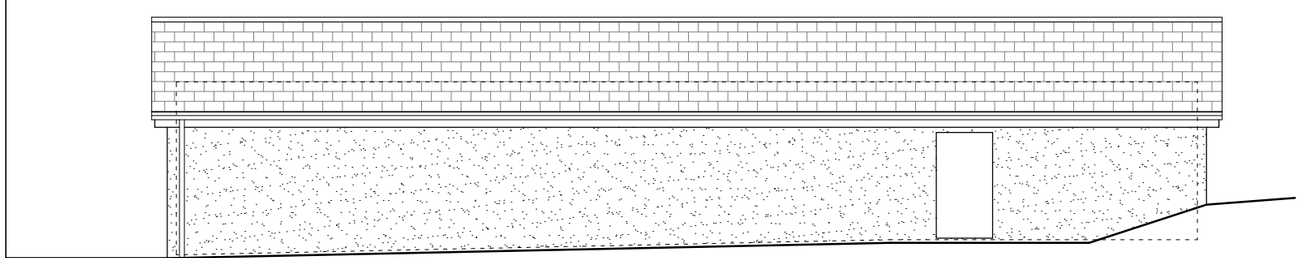

NORTH ELEVATION - Scale 1:100

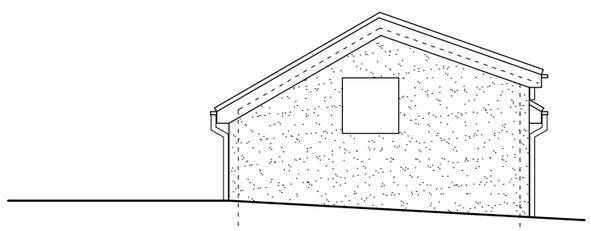

WEST ELEVATION - Scale 1:100

Existing Drawings - Annex at Seymour House, Eddington

1:100 0 0.5 1.0 1.5 2.0 2.5

CLIENT	Mr & Mrs McNeilis
PROJECT	Proposed Annex, Seymour House, Eddington
DRWG TITLE	Exsting Plans and Elevations
DRWG NO	A17 21 P103
DRAWN	NB
SCALE	1:100 @A3
DATE	01.12.23
CHK'D	NB

atelier 17 ltd

Ateleir 17 Ltd, 28 Southleigh, Bradford On Avon, Wiltshire, BA15 2EQ
e.mail@atelier17.co.uk w.www.atelier17.co.uk t.(01225) 862900 f.(01225) 862900

This drawing is copyright. Responsibility is not accepted for errors made by others in scaling from this drawing. All dimensions to be checked on site prior to commencement of work. All construction information should be taken from figured dimensions only. Only to be used on the site for which designed. Any discrepancies are to be reported to the architect.