

if in doubt - ask

Do not scale. Use dimensions shown and dimensions that can be calculated.

To be read in connection with construction notes / specification.

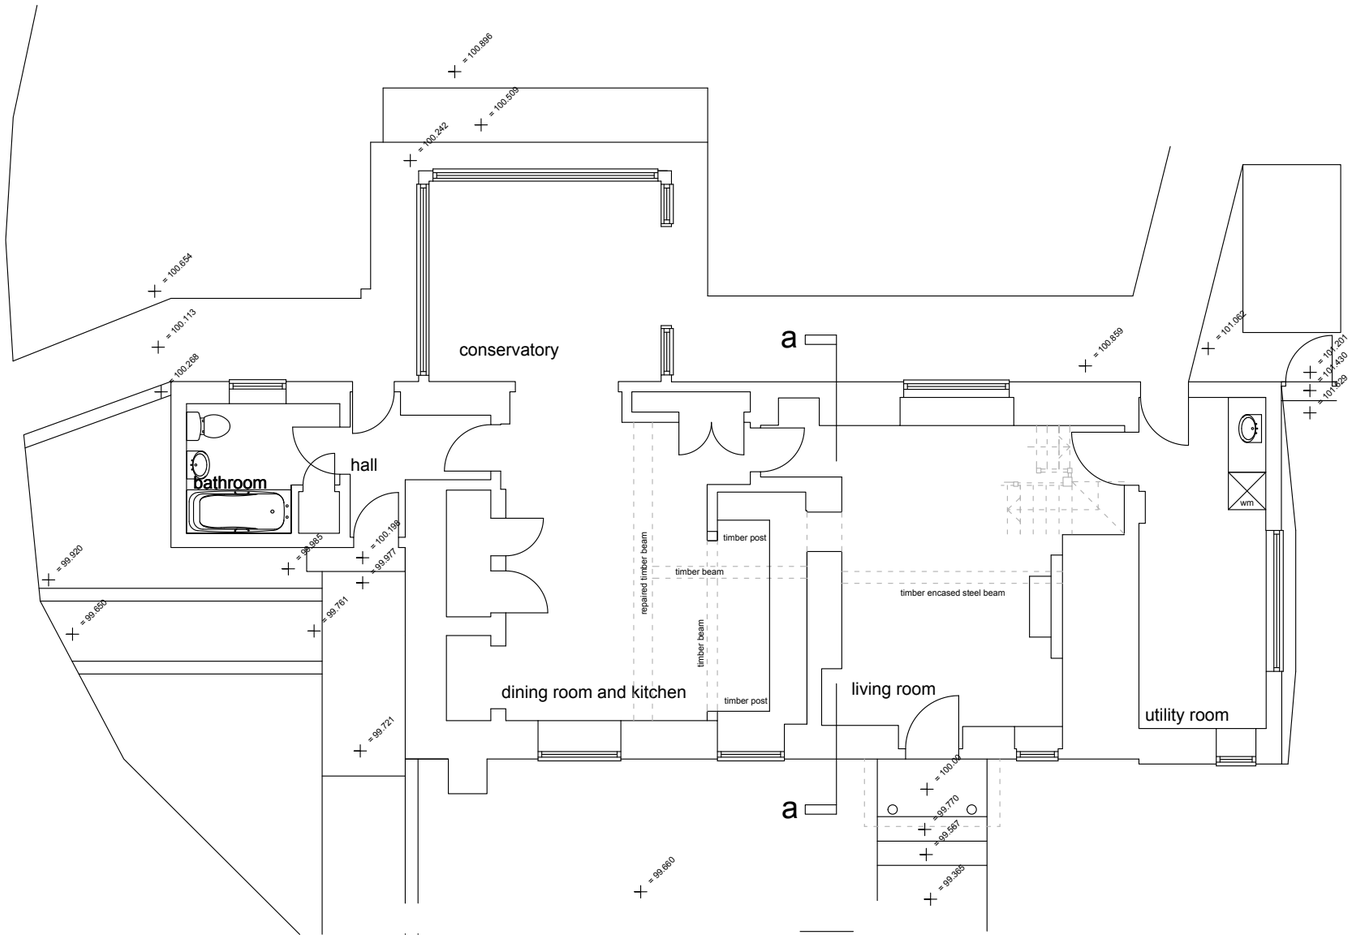

ground floor layout - as existing

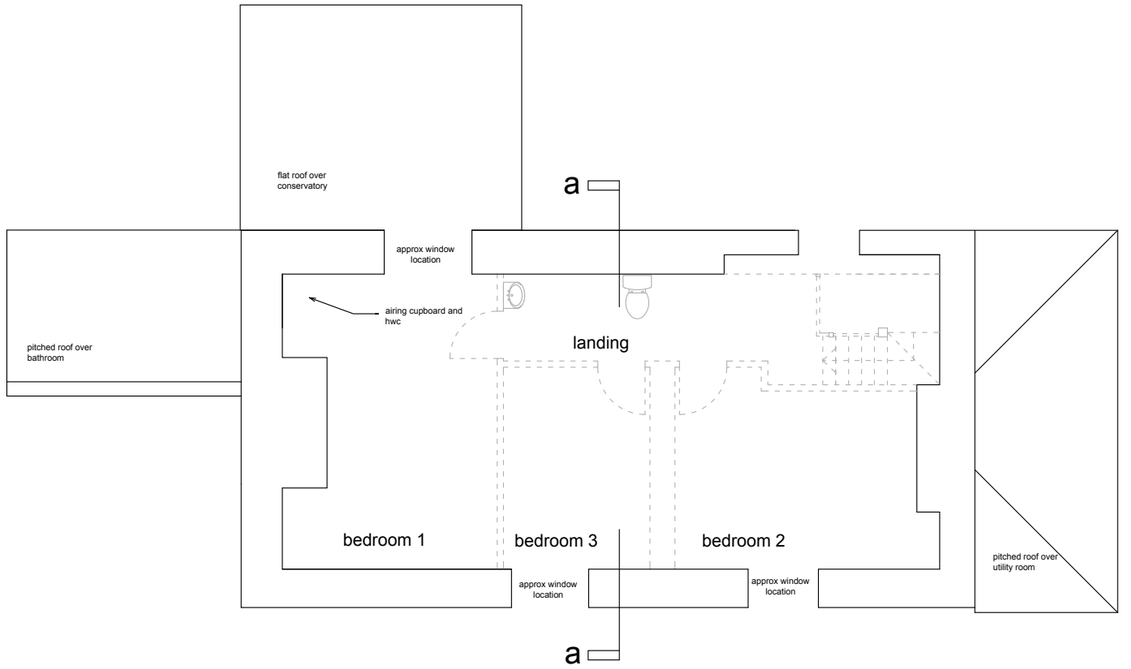

first floor layout - as existing

0.5 0 1 2 3 4 5

rev	description	by	date
XXX	original issue	nl	04.08.23

title
layouts as existing

project
fire damage reinstatement to 108 norley lane, studley

WEST ONE SURVEYORS
78 York Street
London W1H 1DP
020 7692 8365
info@westone-uk.com

drg no: 1354.02

rev: X

scale 1:50@A1