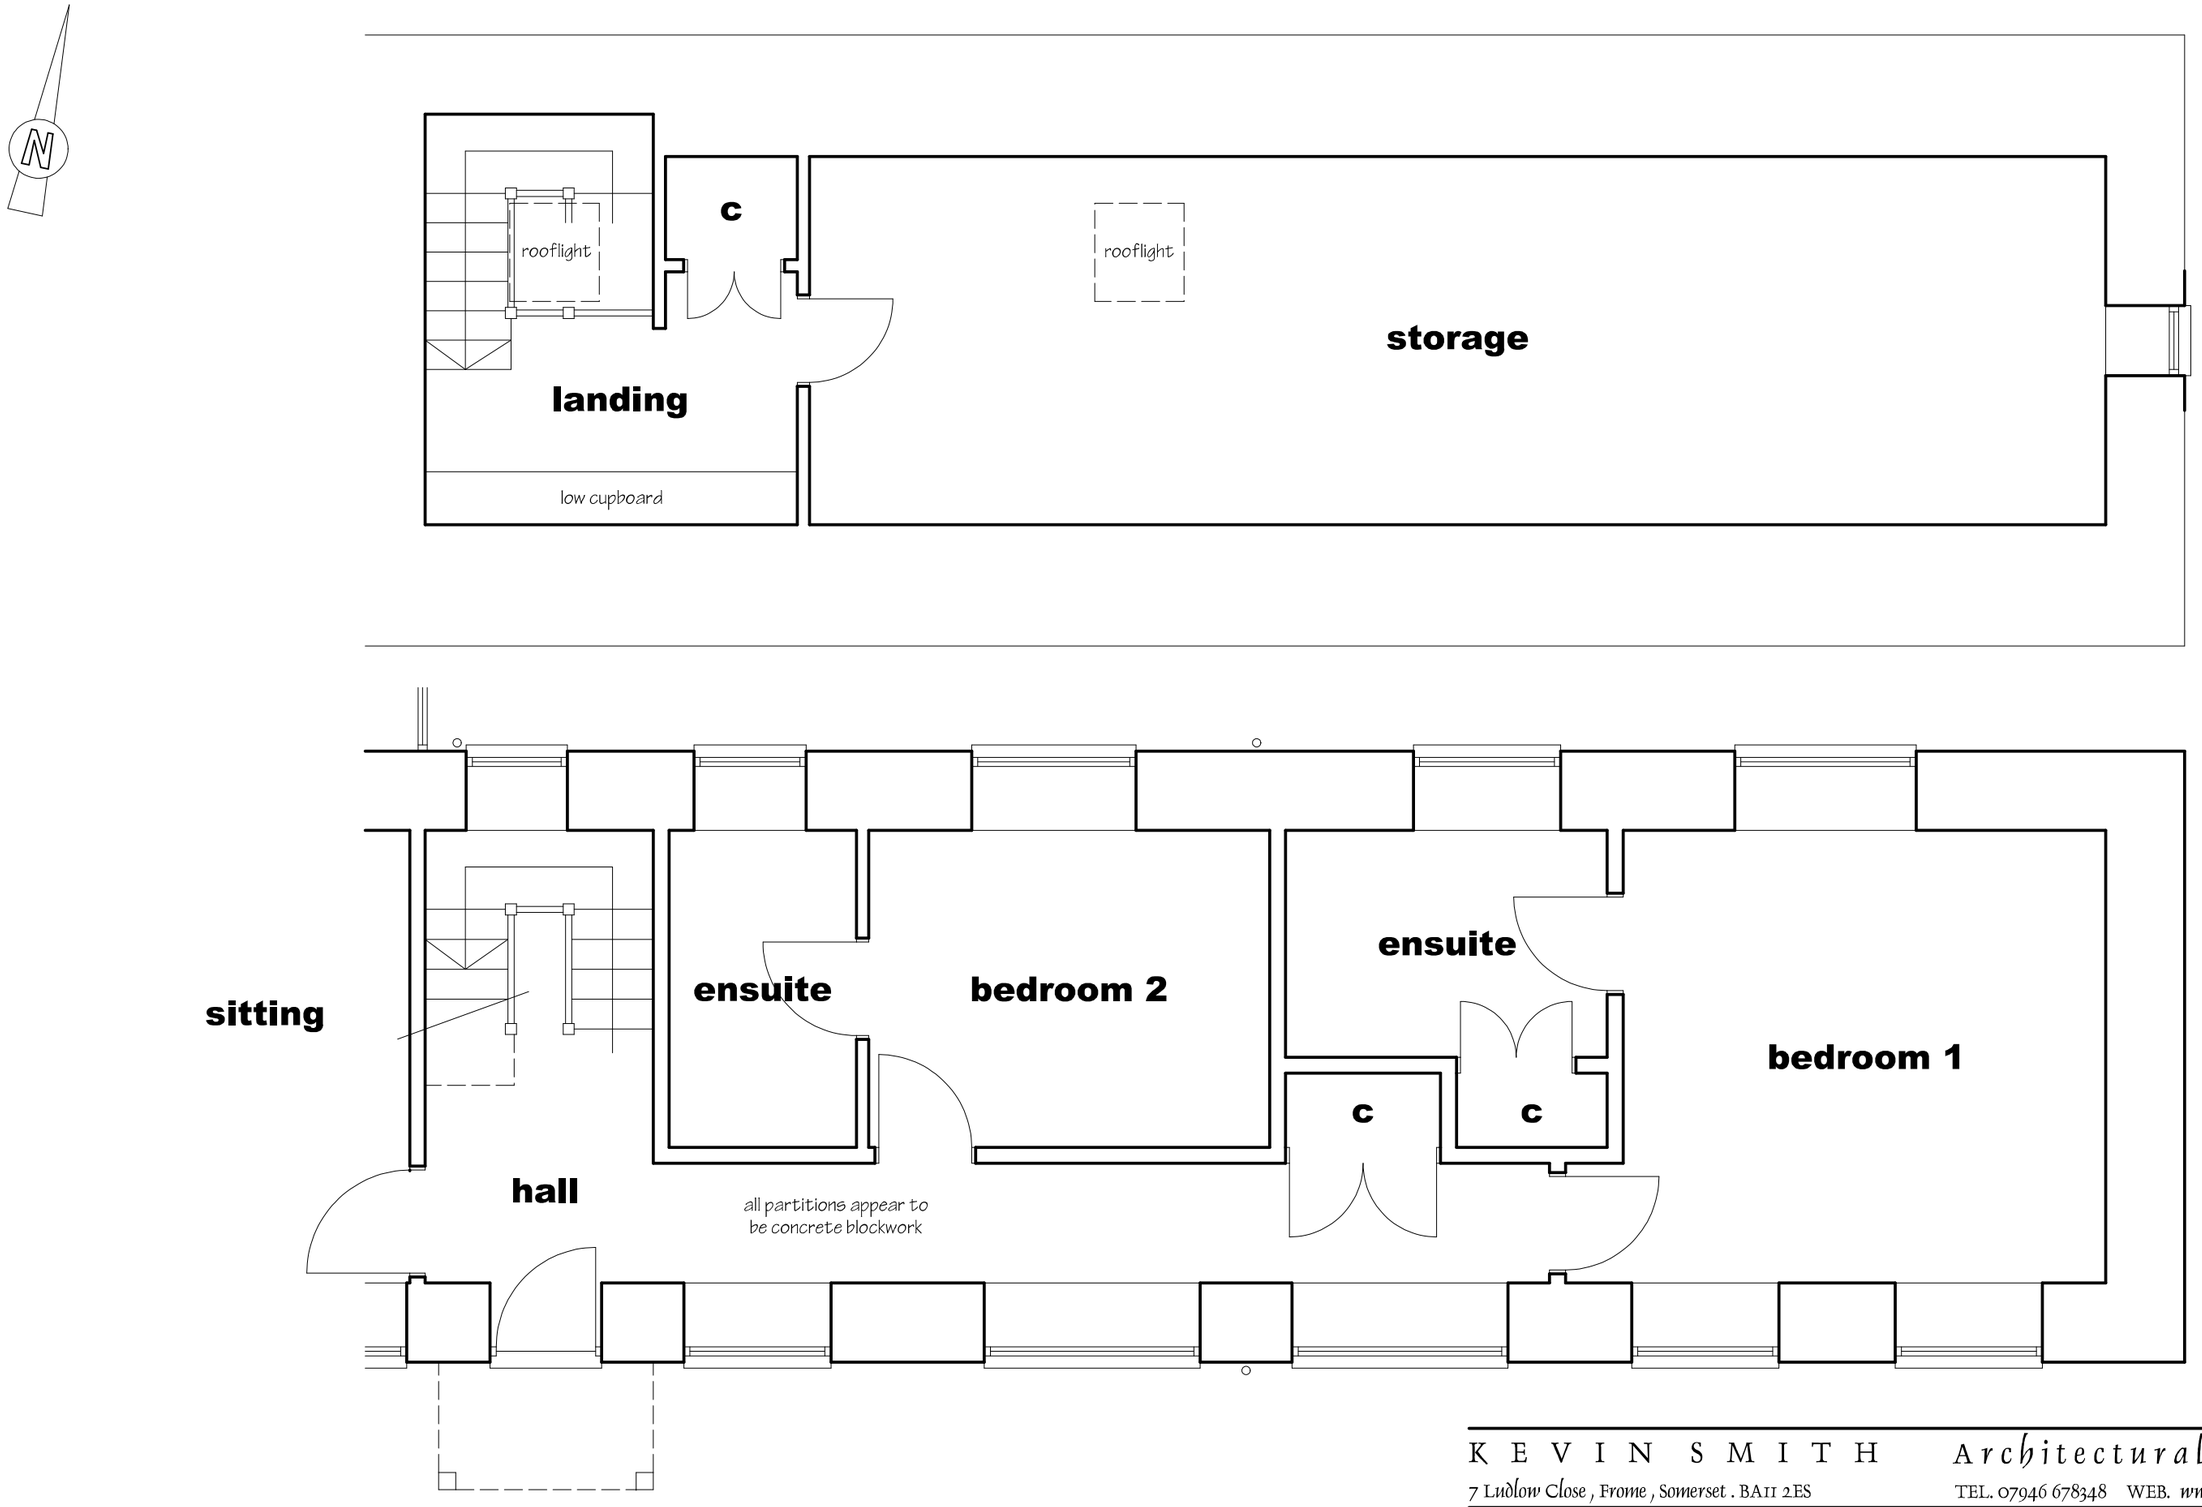



0 1 2 3 4 5

metres (1:50 on A3)

K E V I N S M I T H Architectural Services
7 Ludlow Close , Frome , Somerset . BA11 2ES TEL. 07946 678348 WEB. www.kevinpsmith.co.uk

Client **MRS V REGLER**

Job **FROGLANDS , SOUTHWICK ROAD , NORTH BRADLEY .**

Title **SURVEY GROUND + ROOFSPACE FLOOR PLANS**

Scales **1:50** Date **MARCH 2018** Ref No **1937 / 02**