

if in doubt - ask


Do not scale. Use dimensions shown and dimensions that can be calculated.

To be read in connection with construction notes / specification.

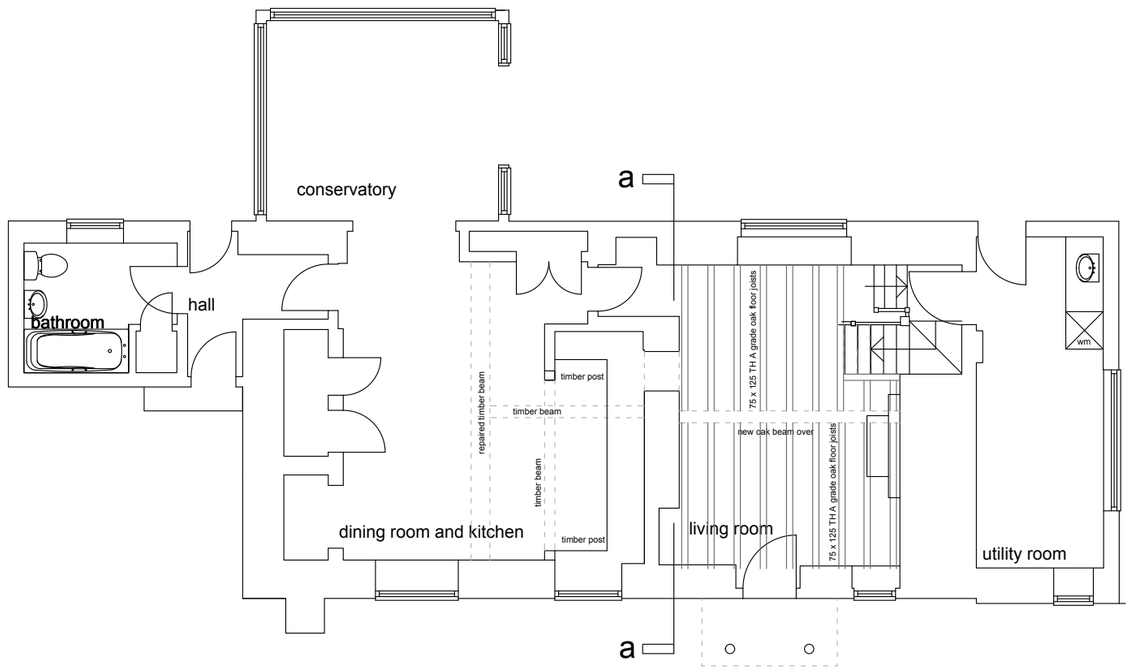


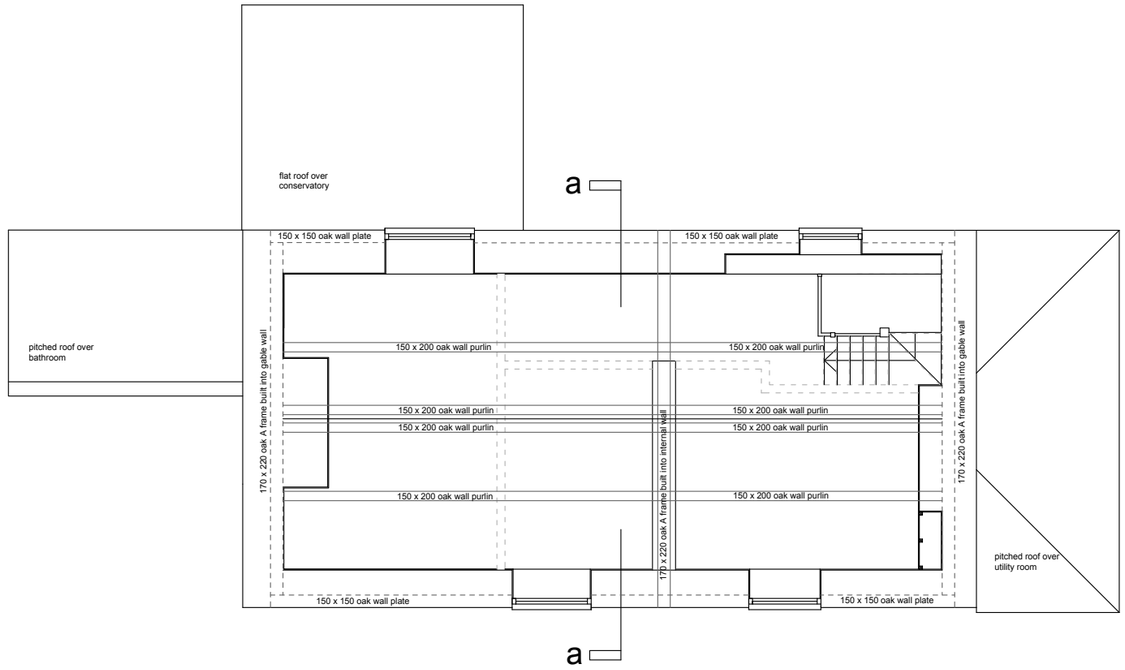

first floor structural layout - as proposed

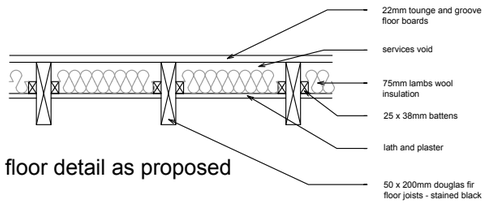

floor detail as proposed

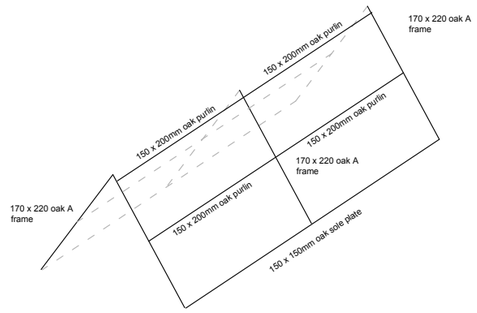

wire frame model

0.5 0 1 2 3 4 5

rev	description	by	date
XXX	original issue	nl	04.08.23

title

joists and roof framing plans

project

fire damage reinstatement to 108 norley lane, studley

WEST ONE SURVEYORS

78 York Street
London W1H 1DP
020 7692 8365

info@westone-uk.com

drg no: 1354.07

rev: X

scale 1:50@A1