
if in doubt - ask

Do not scale. Use dimensions shown and dimensions that can be calculated.

To be read in connection with construction notes / specification.

## Power

- Double gang 13 amp switched socket outlet
- immersion heater
- 3 pole extraction fan isolator switch
- 20 amp D.P switch switched with pilot lamp marked water heater
- Mechanical extractor fan
- 45 amp DP switch to hob
- Consumer unit with RCD protection
- 3 pole non-fused isolator - 32a

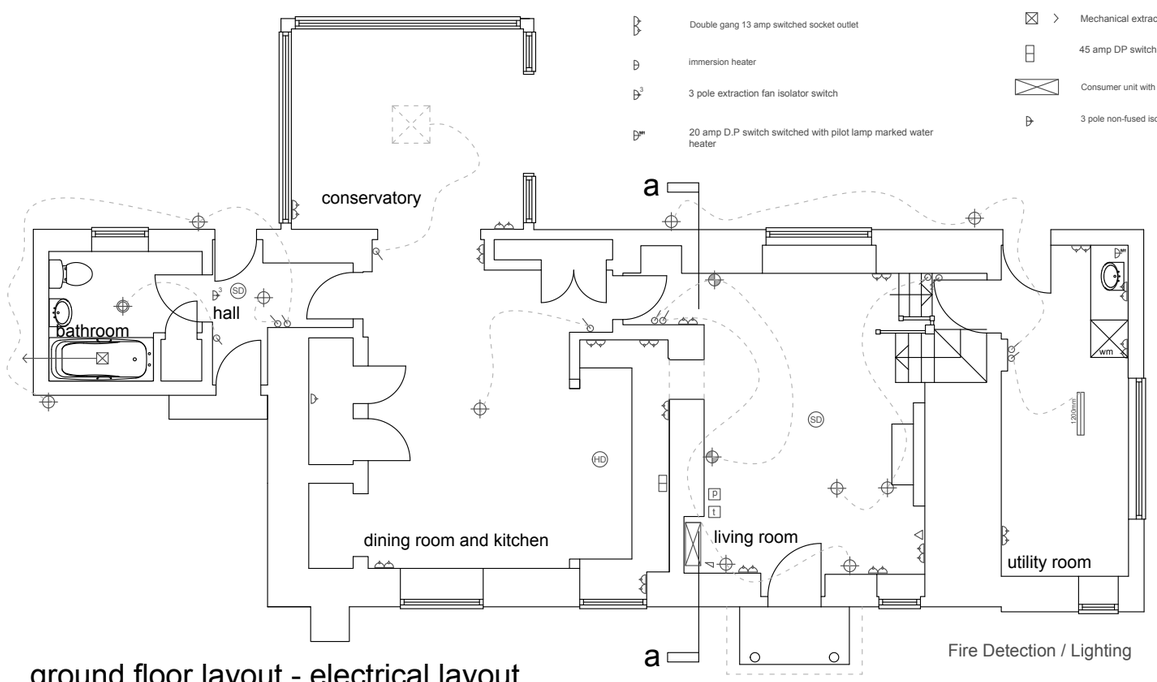



ground floor layout - electrical layout

## Fire Detection / Lighting

- SD Smoke detector
- HD Heat detector


## Heating

- t thermostat
- P programmer
- radiator
- h.t.r. heated towel rail

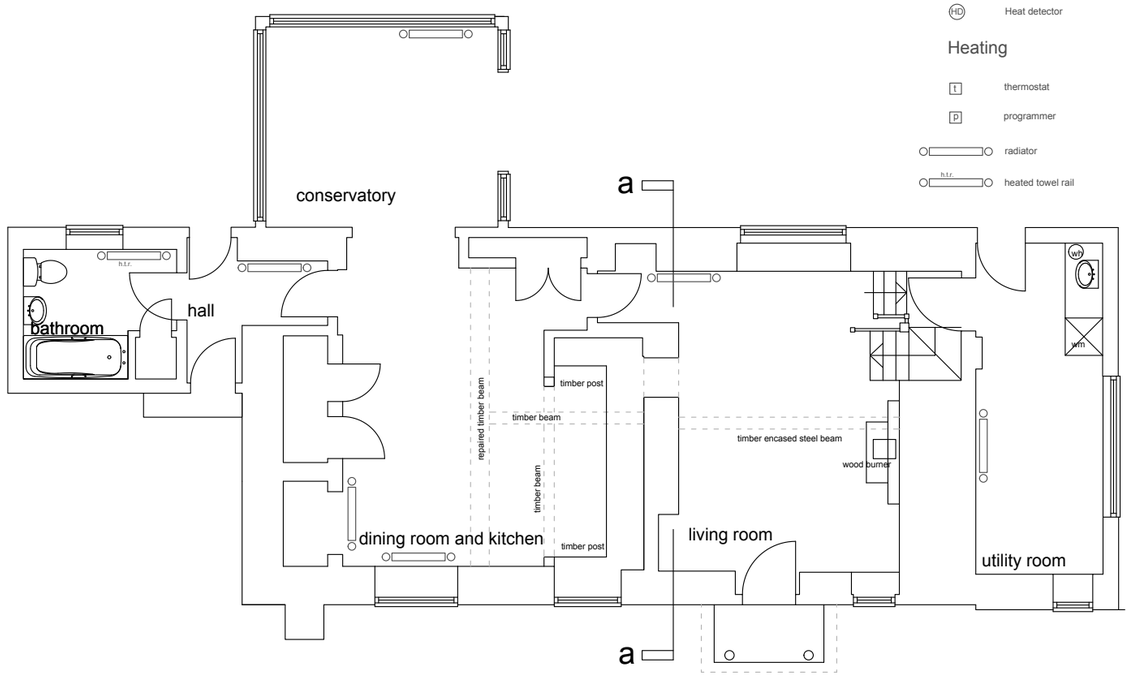


ground floor layout - plumbing and heating layout


- TV/FM coaxial socket outlet
- BT socket
- Cat V outlet

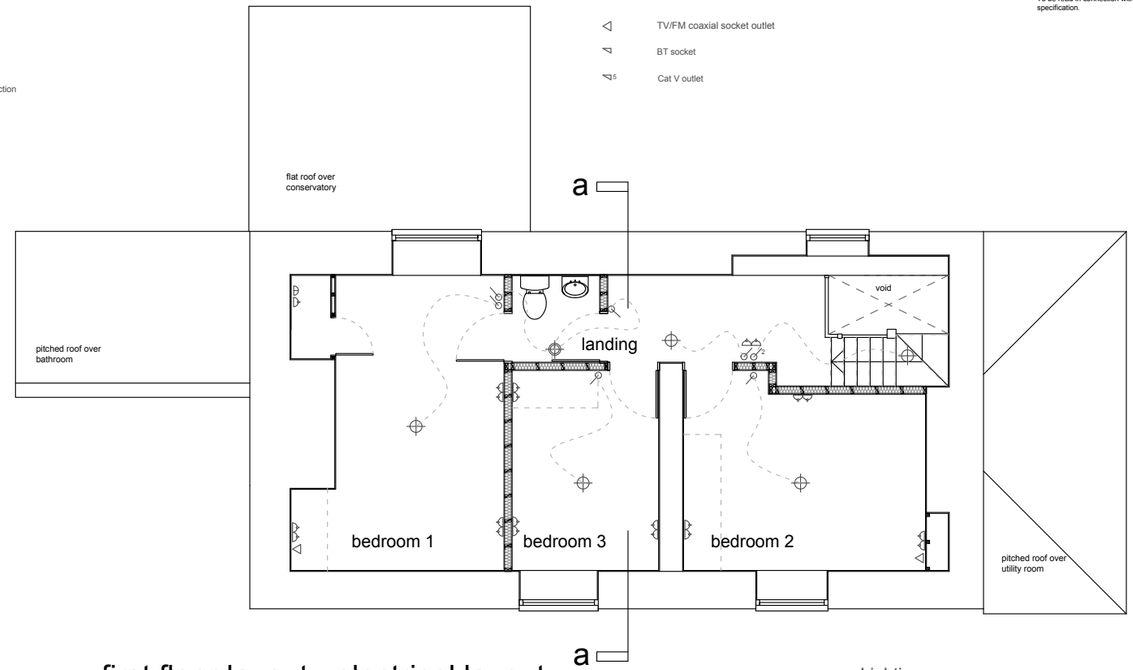


first floor layout - electrical layout

## Lighting

- 6 amp plate switch 1 gang one way
- 2 6 amp plate switch 2 gang two way
- Ceiling pendant set at 150mm
- Wall light fitting
- Vapour proof light fitting
- External light fitting
- 1200mm Fluroescent light, with length

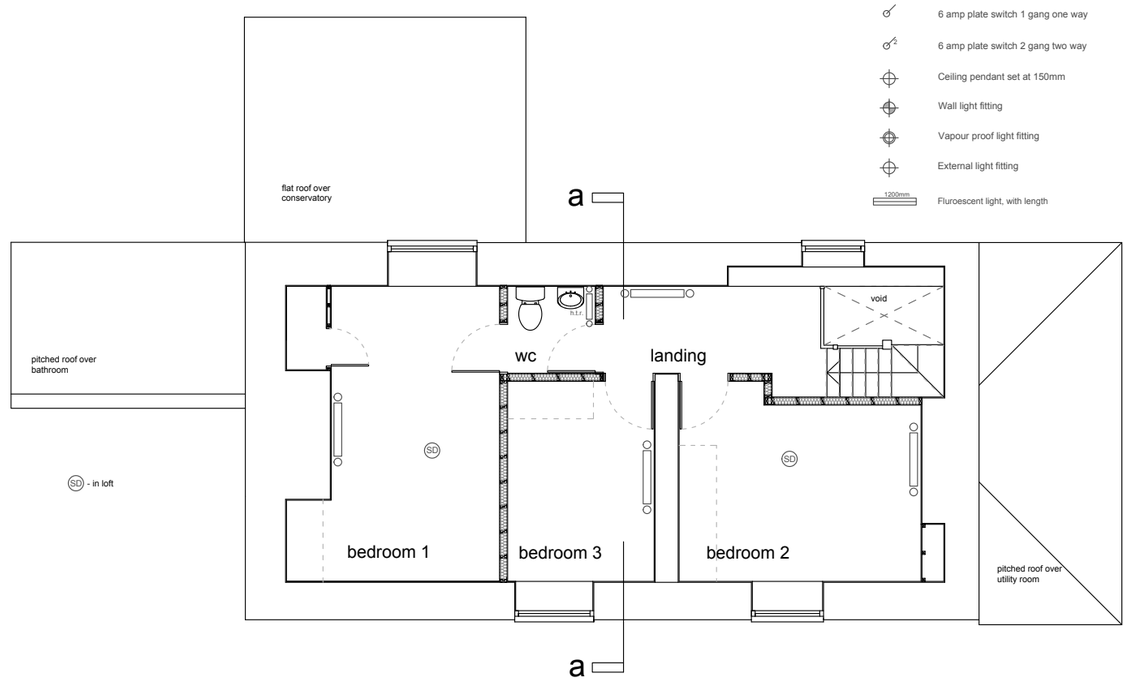


first floor layout - plumbing and heating layout

0.5 0 1 2 3 4 5

| rev | description | by | date |
|---|---|---|---|
| | | | |
| | | | |
| | | | |
| | | | |
| | | | |
| | | | |
| | | | |
| a | general changes to first floor layout | nl | 08.11.23 |
| XXX | original issue | nl | 04.08.23 |

title
services layouts as proposed

project
fire damage reinstatement to 108 norley lane, studley


WEST ONE SURVEYORS
78 York Street
London W1H 1DP
020 7692 8365
info@westone-uk.com


drg no: 1354.09

rev: a

scale 1:50@A1