13. Plan of the proposed access and hardstanding (Note 13)

Please make sure your plan includes all of the following information;

- access opening
- dropped kerbs
- hardstanding
- retaining walls
- lighting, utility poles, bridges, signs
- position of hardstanding drainage / soakaway
- drains and utility covers on the ground ----->-----
- type of materials to be used

We will also require **measurements of the proposed works**.

Office use Only

Compliant?

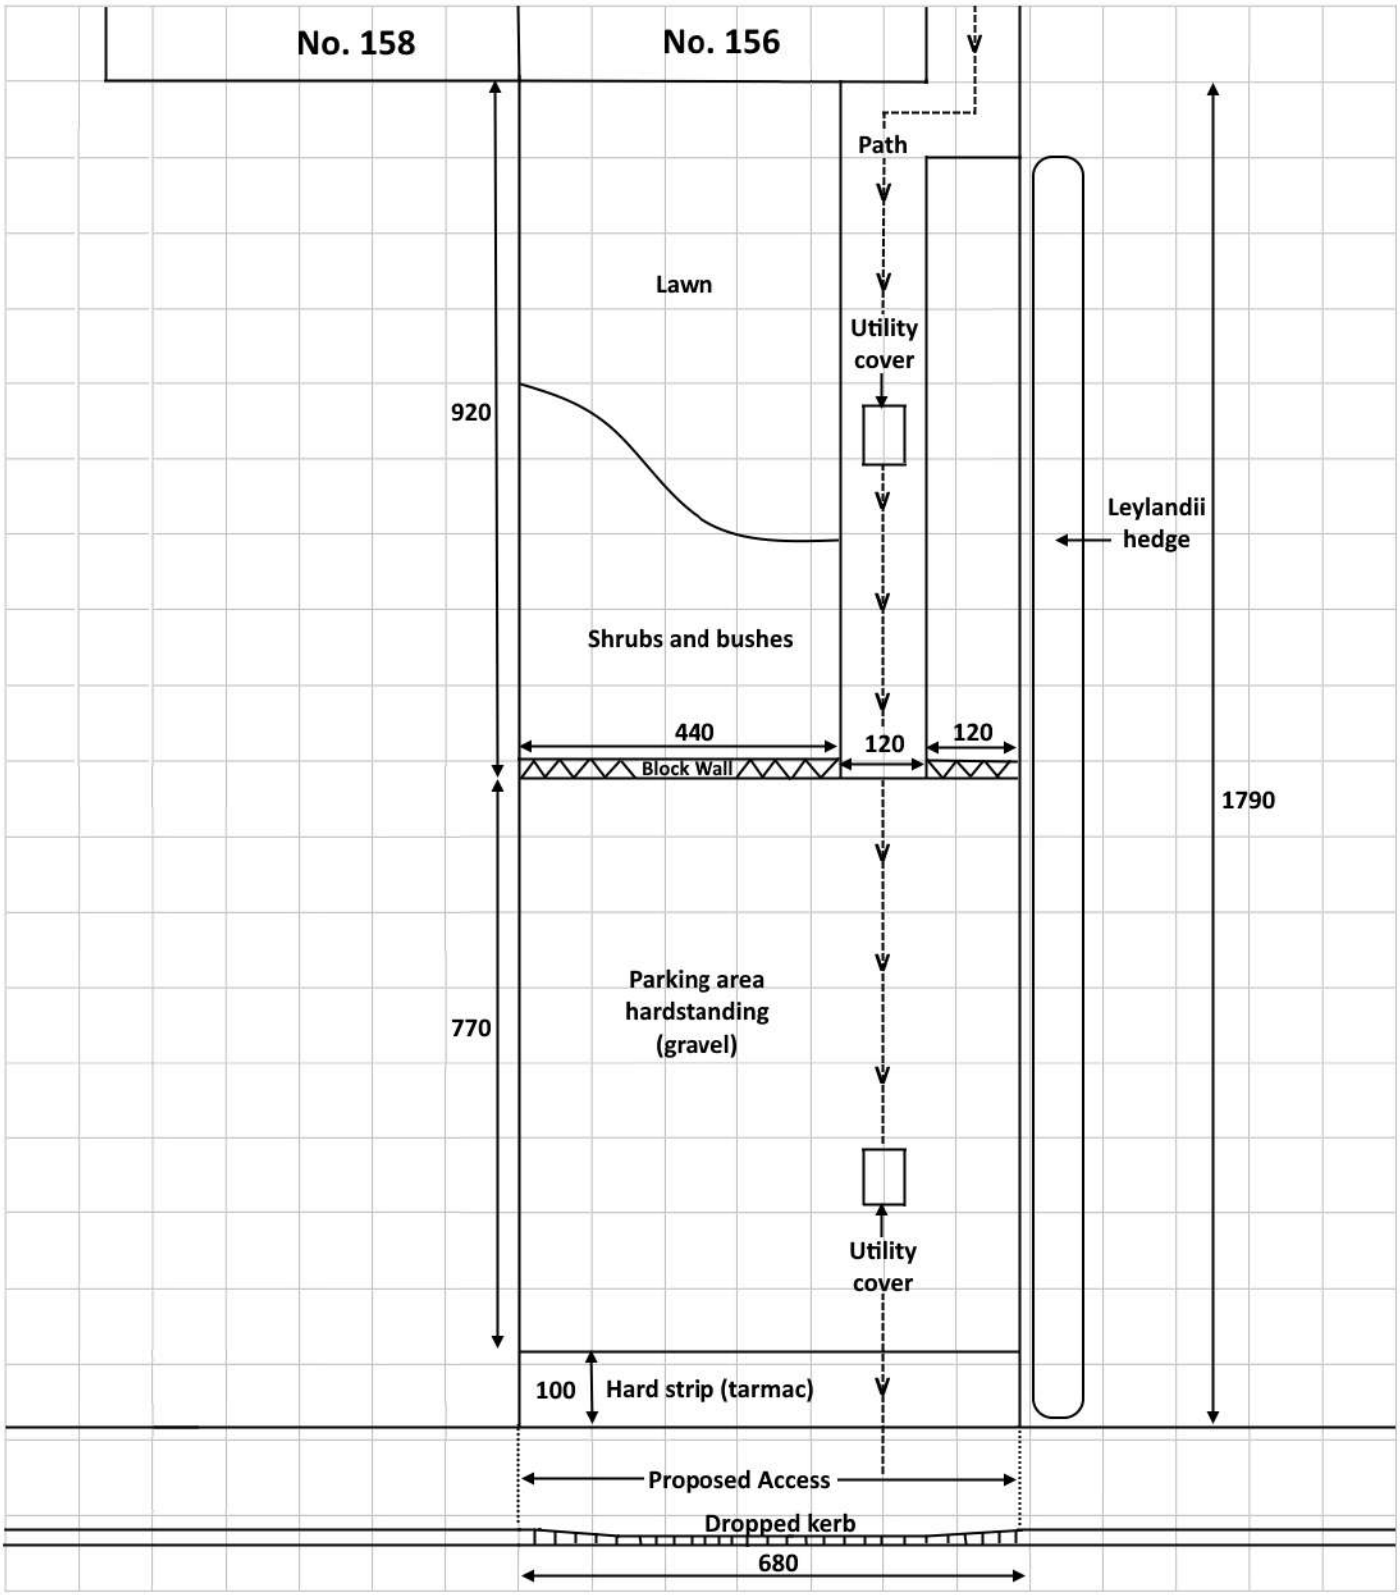

--- END of FORM ---

All distances in centimetres
Scale 1:100

© Wiltshire Council 2023