N

• TREE & SHRUB PLANTING: NATIVE SPECIES ONLY *

PLANTED INTO PREPARED GROUND PREVIOUSLY SOWN WITH BRITISH FLORA RECLAMATION MIX (SEE SEEDING NOTES) + PLANT BETWEEN NOVEMBER → MARCH IN FROST FREE WEATHER. PIT PLANTING INTO BROKEN UP PIT BASE ADDING 1 LITRE PEAT FREE COMPOST TO EXCAVATED SOIL & INCORPORATE INTO BACKFILL. ALL PLANTS 60-90cm BARE ROOT FEATHERED WHIPS

• PLANT SCHEDULE

VIBURNUM OPULUS	10%	60-90 cm (1+1)	GUELDER ROSE	200	NO.
VIBURNUM LANTANA	10%	"	WAYFARING TREE	200	"
CORYLUS AVELLANA	15%	"	HAZEL	300	"
CRATAEGUS MONOGYNA	20%	"	HAWTHORN	400	"
PRUNUS AVIUM	10%	"	WILD CHERRY	200	"
QUERCUS ROBOR	5%	"	OAK	100	"
ACER CAMPESTRE	5%	"	FIELD MAPLE	100	"
SALIX CAPREA	10%	"	GOAT WILLOW	200	"
ROSA CANINA	15%	"	WILD ROSE	300	"

• ALL PLANTS SECURED WITH CANE & SPIRAL RABBIT GUARDS.

• ESTABLISHMENT MAINTENANCE 36 MONTHS FOLLOWING PRACTICAL COMPLETION: TO INCLUDE ALL OPERATIONS TO ENSURE PLANTS ESTABLISH FULLY: RE-FIRMING ROOTS, SECURE MULCH MATS, WEED PLANT BASES, PRUNING DEAD/BROKEN STEMS & SECURE GUARDS & CANES.

• ANY PLANTS WHICH WITHIN A 5 YEAR PERIOD FROM THE DATE OF PLANTING, DIE, ARE REMOVED OR BECOME DAMAGED OR DISEASED SHALL BE REPLACED AS SOON AS REASONABLY PRACTICABLE WITH OTHERS OF THE SAME SPECIES, SIZE & NUMBER AS ORIGINALLY SPECIFIED. THIS WILL BE MONITORED ANNUALLY.


• PLANT NUMBERS BASED ON THE AREA SHOWN AND TO ALLOW MAINTENANCE ACCESS ≙ 8,500 m² = DENSITY OF 0.25 PLANTS PER M² @ ≙ 2m. CENTRES = 2,000 PLANTS IN TOTAL.

EARTHWORKS & OTHER SEEDING:

ALL EARTHWORKS AROUND LAGOON AND OTHER AREAS INDICATED TO BE RIPPED/CULTIVATED TO DEPTH OF 400 mm. AND A TILTH CREATED FOR GRASS SOWING 80 - 120 mm DEPTH. DEPENDANT ON COMPLETION OF EARTHWORKS, SOW SEED IN AUTUMN OR SPRING FOLLOWING COMPLETION.

• TOPSOIL FROM SITE TO BE USED ACROSS AREA TO MIN. DEPTH OF 50 - 75 mm. REMOVE ALL WEEDS & LARGE STONES

• SEED: TO BE BRITISH FLORA "NON-RYE GRASS RECLAMATION MIX" @ 30 G. PER M² TO + MANUFACTURERS SPECIFICATION.

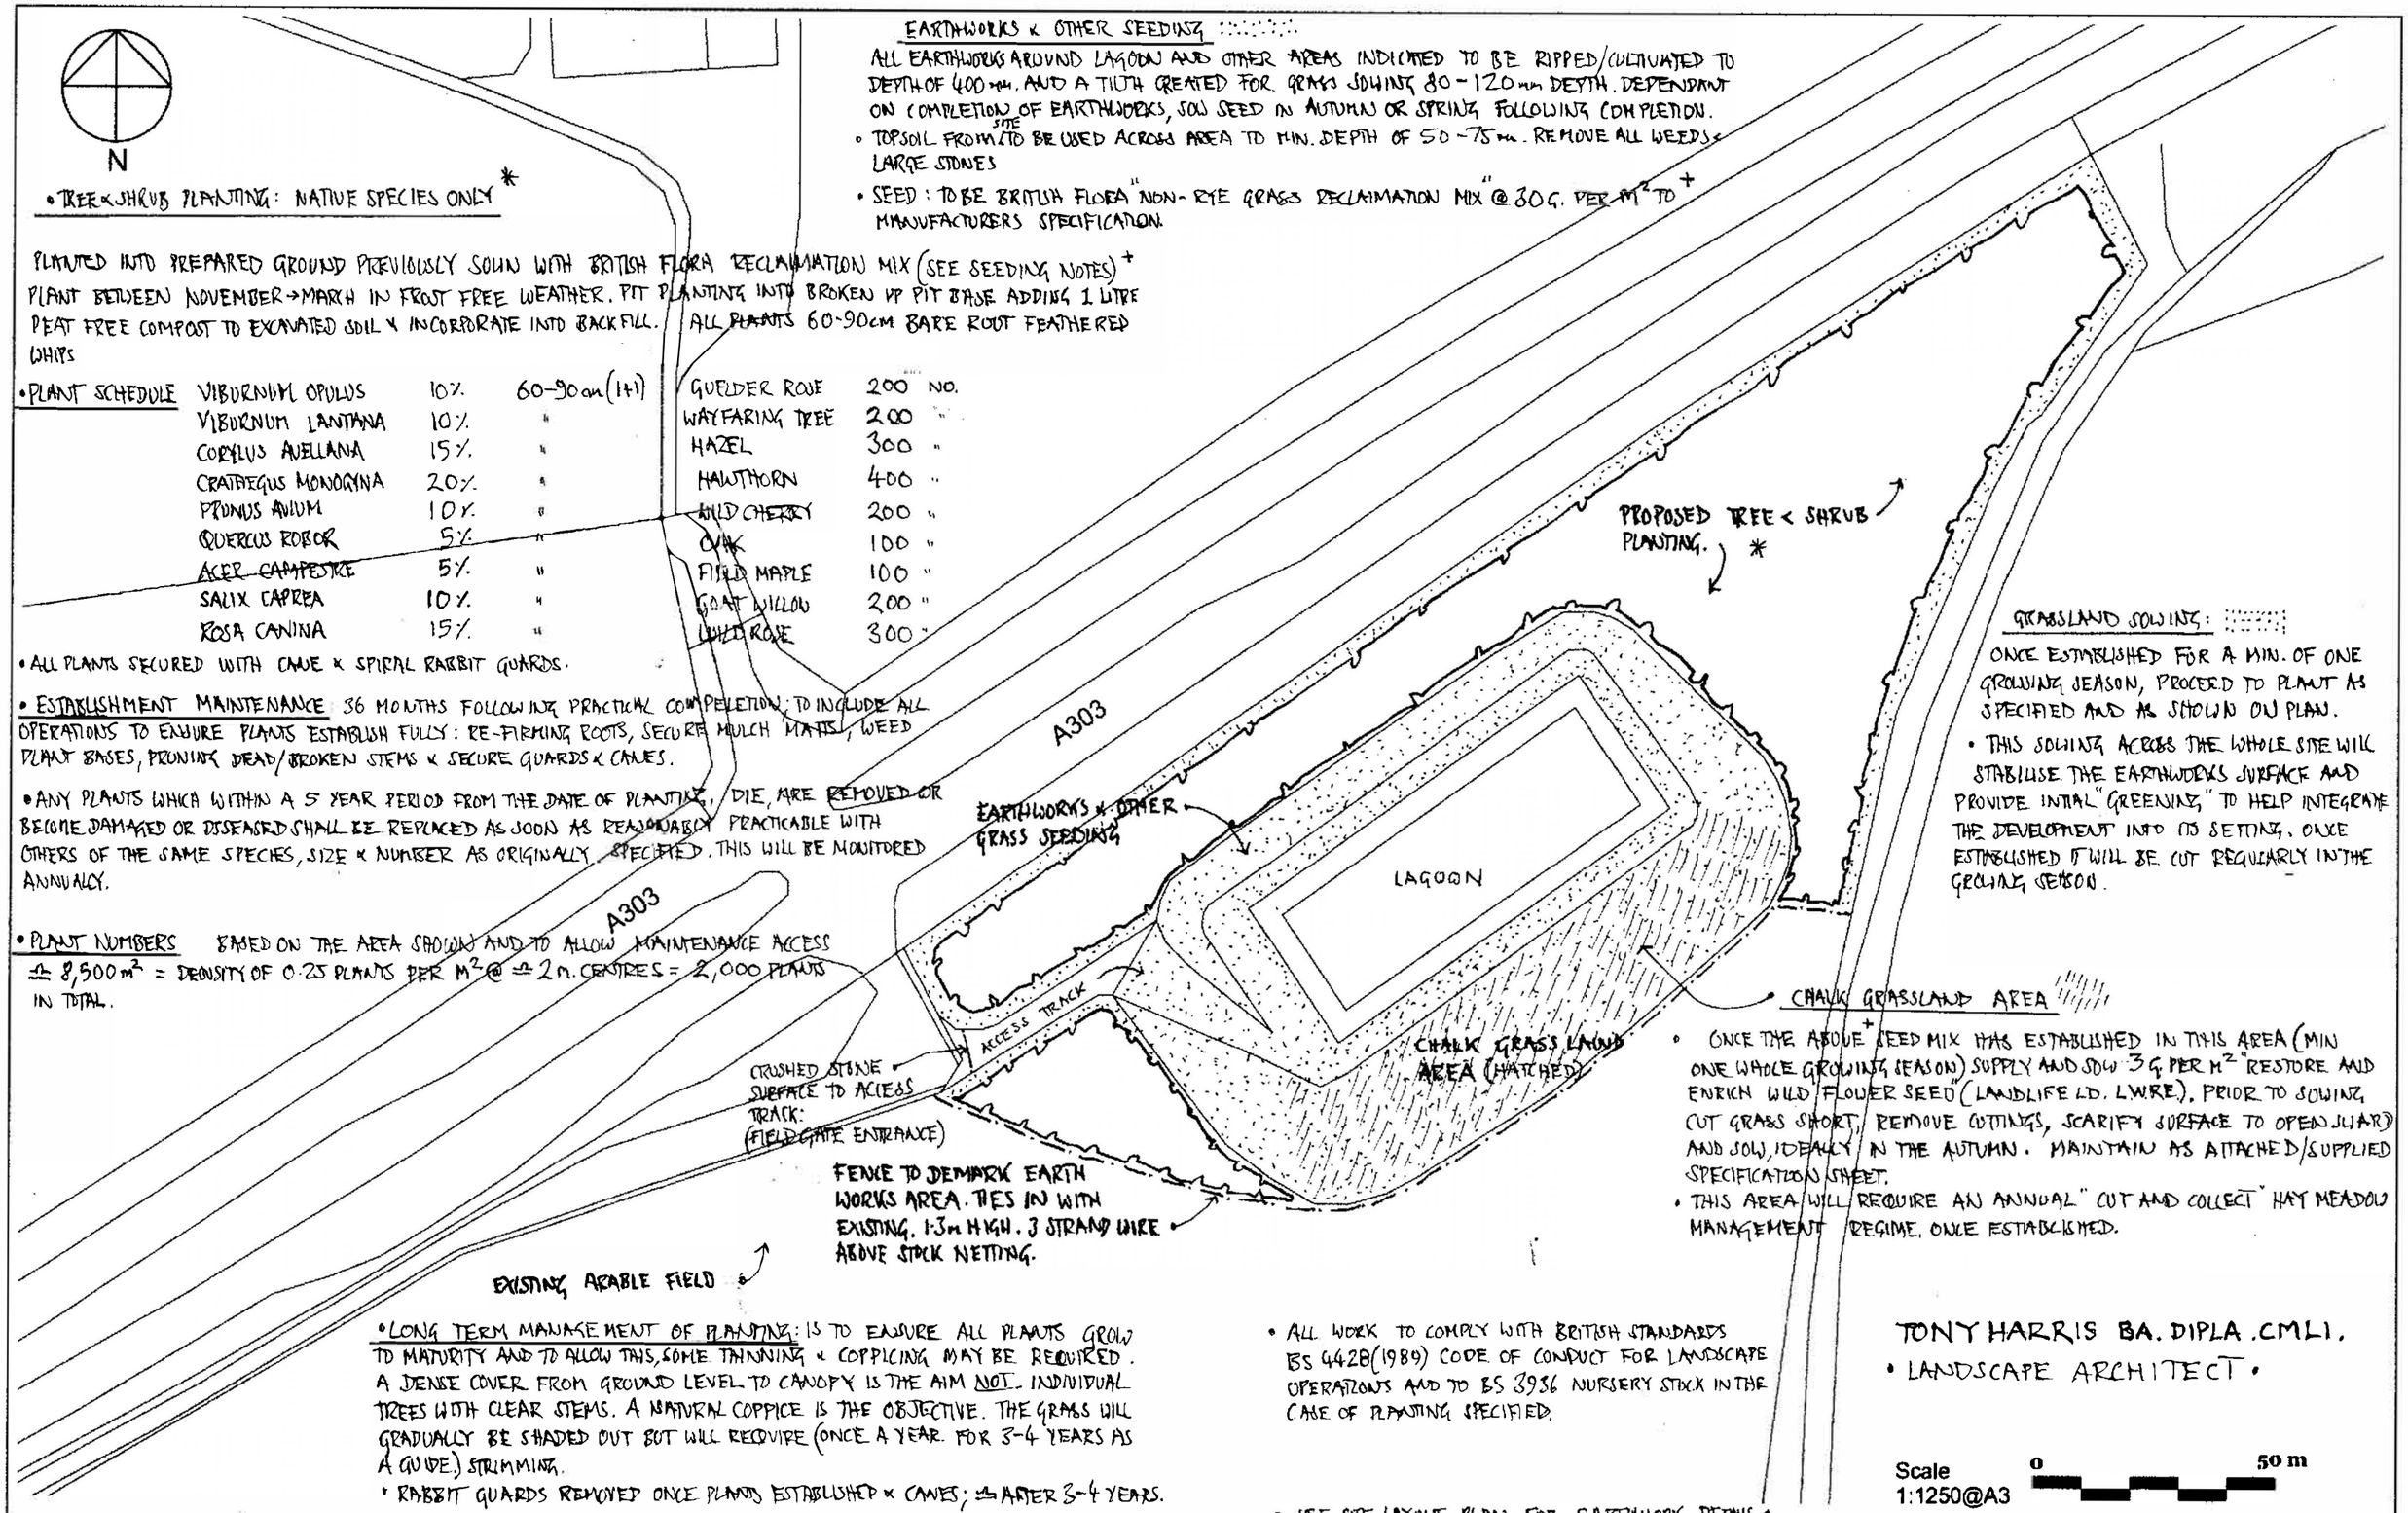

GRASSLAND SOWING:

ONCE ESTABLISHED FOR A MIN. OF ONE GROWING SEASON, PROCEED TO PLANT AS SPECIFIED AND AS SHOWN ON PLAN.

• THIS SOWING ACROSS THE WHOLE SITE WILL STABILISE THE EARTHWORKS SURFACE AND PROVIDE INTIAL "GREENING," TO HELP INTEGRATE THE DEVELOPMENT INTO ITS SETTING. ONCE ESTABLISHED IT WILL BE CUT REGULARLY IN THE GROWING SEASON.

• CHALK GRASSLAND AREA

• ONCE THE ABOVE + SEED MIX HAS ESTABLISHED IN THIS AREA (MIN ONE WHOLE GROWING SEASON) SUPPLY AND SOW 3 G PER M² "RESTORE AND ENRICH WILD FLOWER SEED" (LANDLIFE LD. LWRE.). PRIOR TO SOWING, CUT GRASS SHORT, REMOVE CUTTINGS, SCARIFY SURFACE TO OPEN SWARD AND SOW, IDEALLY IN THE AUTUMN. MAINTAIN AS ATTACHED/SUPPLIED SPECIFICATION SHEET.

• THIS AREA WILL REQUIRE AN ANNUAL "CUT AND COLLECT" HAY MEADOW MANAGEMENT REGIME, ONCE ESTABLISHED.

• LONG TERM MANAGEMENT OF PLANTING: IS TO ENSURE ALL PLANTS GROW TO MATURITY AND TO ALLOW THIS, SOME THINNING & COPPICING MAY BE REQUIRED. A DENSE COVER FROM GROUND LEVEL TO CANOPY IS THE AIM NOT INDIVIDUAL TREES WITH CLEAR STEMS. A NATURAL COPPICE IS THE OBJECTIVE. THE GRASS WILL GRADUALLY BE SHADED OUT BUT WILL REQUIRE (ONCE A YEAR FOR 3-4 YEARS AS A GUIDE.) STRIMMING.

• RABBIT GUARDS REMOVED ONCE PLANTS ESTABLISHED & CANES; ≙ AFTER 3-4 YEARS.

• ALL WORK TO COMPLY WITH BRITISH STANDARDS BS 4428(1989) CODE OF CONDUCT FOR LANDSCAPE OPERATIONS AND TO BS 3936 NURSERY STOCK IN THE CASE OF PLANTING SPECIFIED.

• SEE SITE LAYOUT PLAN FOR EARTHWORK DETAILS •

TONY HARRIS BA. DIPLA. CMLI.
• LANDSCAPE ARCHITECT •

Scale 1:1250@A3

0 50 m

PROPOSED HARD AND SOFT LANDSCAPE PLAN

Land South of the A303, Berwick Farm, Berwick St. Leonard, Wiltshire

Construct Digestate Storage Lagoon

DRAWING NO. TH/FF/01A

	MM/DD/YY	REMARKS
1	27/11/23	...
2	__/__/__	...
3	__/__/__	...
4	__/__/__	...
5	__/__/__	...

A 01